
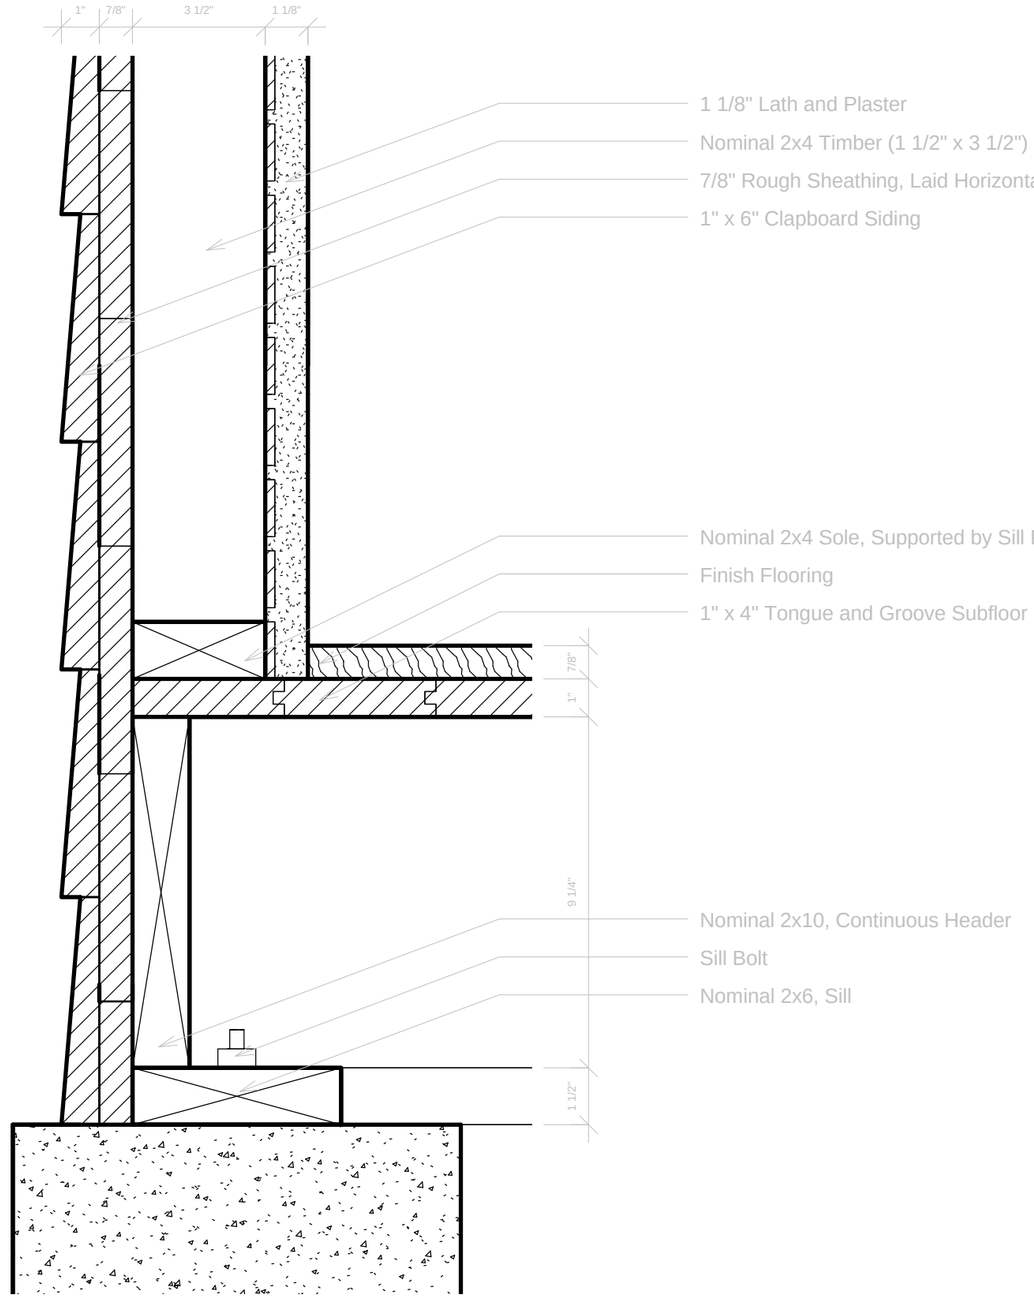


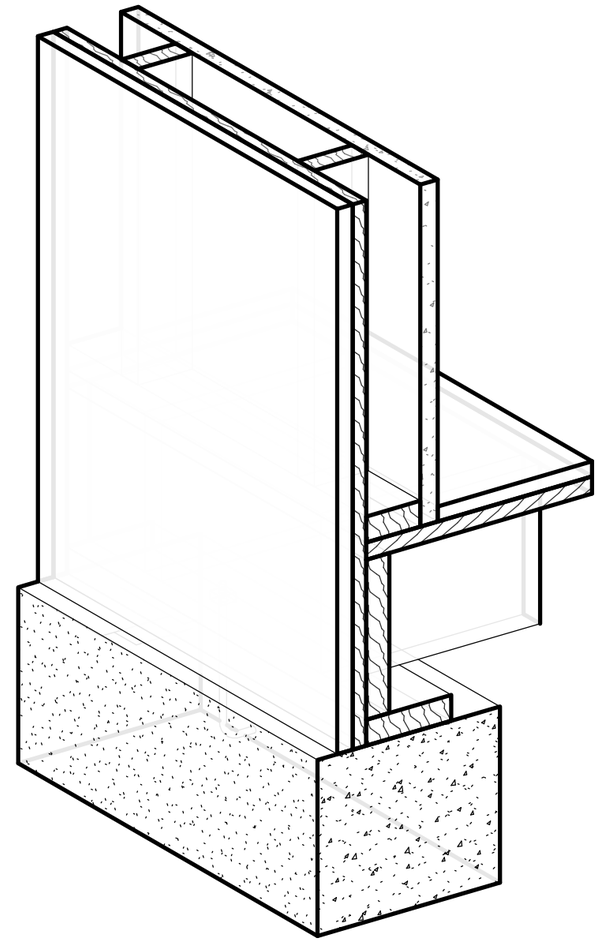

Carleton Immersive Media Studio

Carleton University
Visualization and Simulation Building,
Fourth Floor
1125 Colonel By Drive
Ottawa, ON, K1S5B6

t: 613 520 2600 x2867
f: 613 520 7841
info@cims.carleton.ca
www.cims.carleton.ca

Western Frame

Sill Plate


Project	CDMICA
Date	Issue Date
Drawn by	MS
Checked by	Checker


A101

Do not scale drawings.

Scale 3" = 1'-0"

30/07/2013 1:43:30 PM

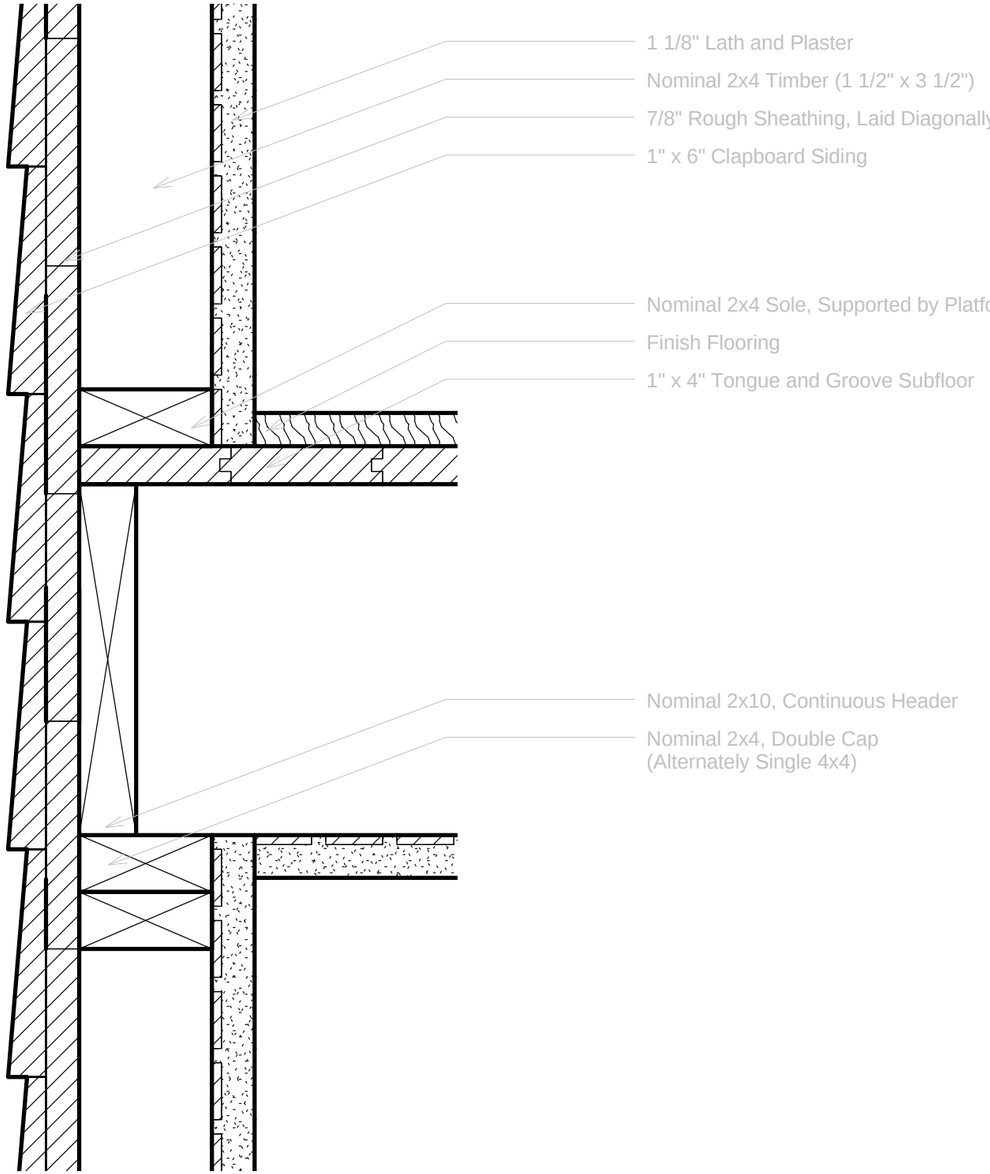

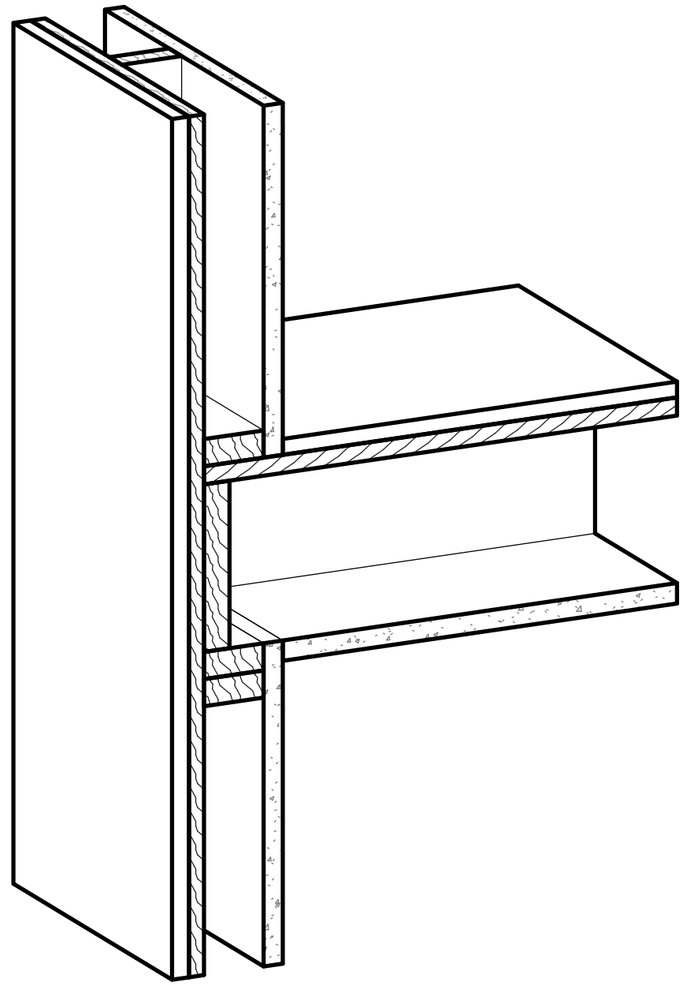

Carleton Immersive Media Studio

Carleton University
Visualization and Simulation Building,
Fourth Floor
1125 Colonel By Drive
Ottawa, ON, K1S5B6

t: 613 520 2600 x2867
f: 613 520 7841
info@cims.carleton.ca
www.cims.carleton.ca

Western Frame

Header at Second Floor


Project	CDMICA
Date	Issue Date
Drawn by	Author
Checked by	Checker


A102

Do not scale drawings.

Scale 3" = 1'-0"

30/07/2013 1:43:34 PM

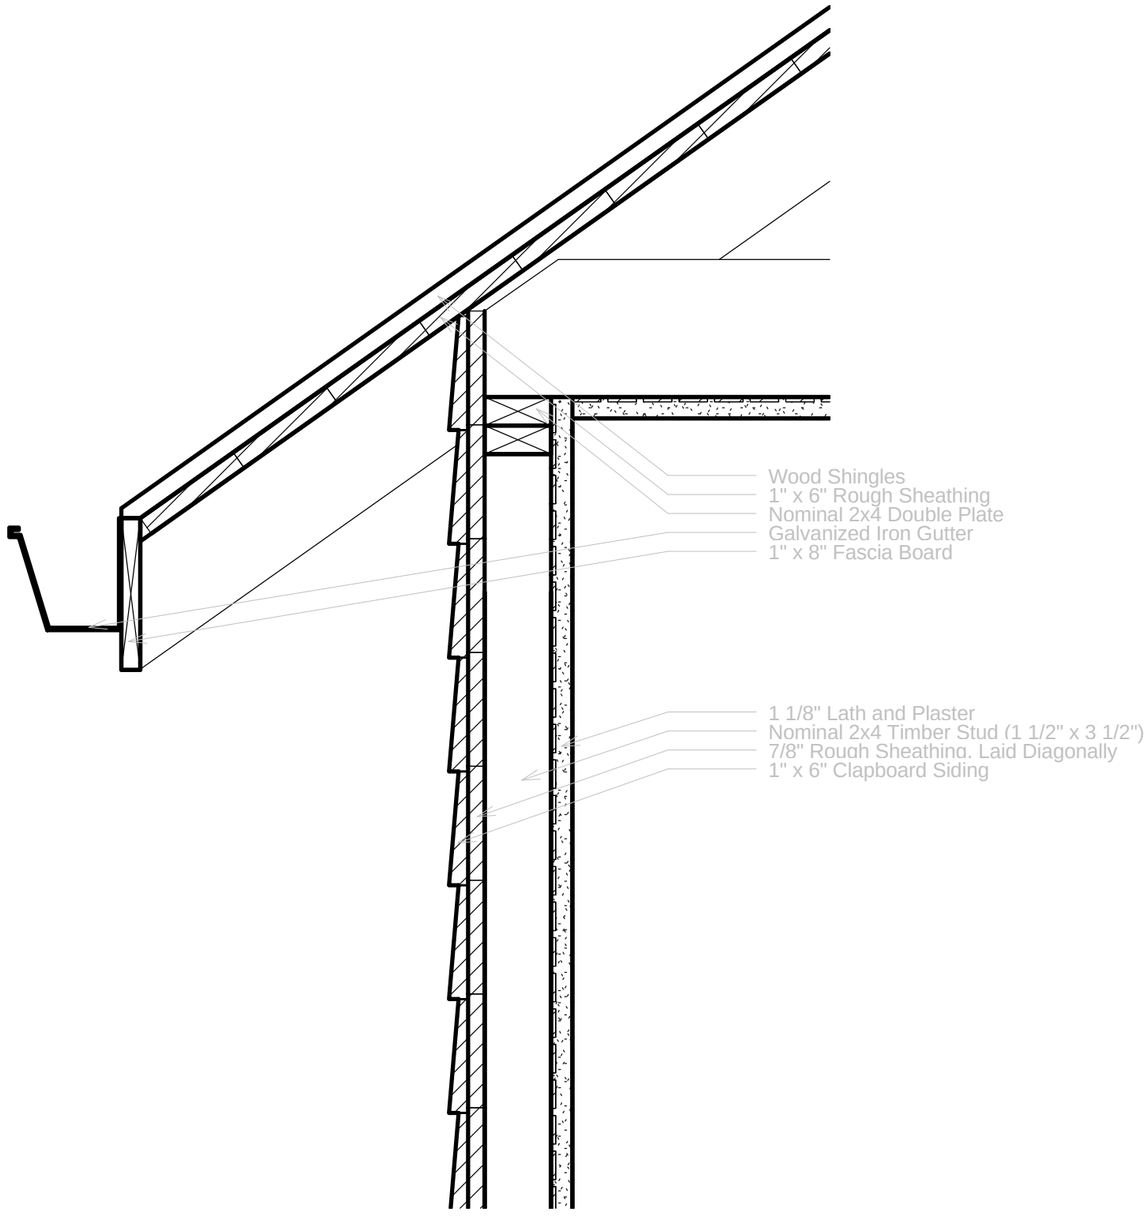

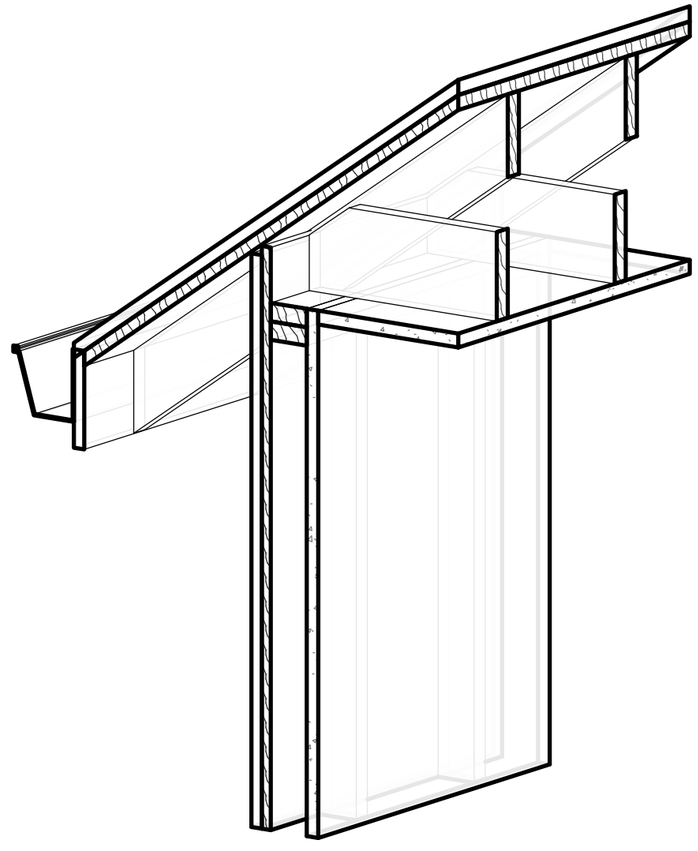

Carleton Immersive Media Studio

Carleton University
Visualization and Simulation Building,
Fourth Floor
1125 Colonel By Drive
Ottawa, ON, K1S5B6

t: 613 520 2600 x2867
f: 613 520 7841
info@cims.carleton.ca
www.cims.carleton.ca

Western Frame

Header Detail


Project	CDMICA
Date	Issue Date
Drawn by	Author
Checked by	Checker


A103

Do not scale drawings.

Scale 1 1/2" = 1'-0"

30/07/2013 1:43:37 PM

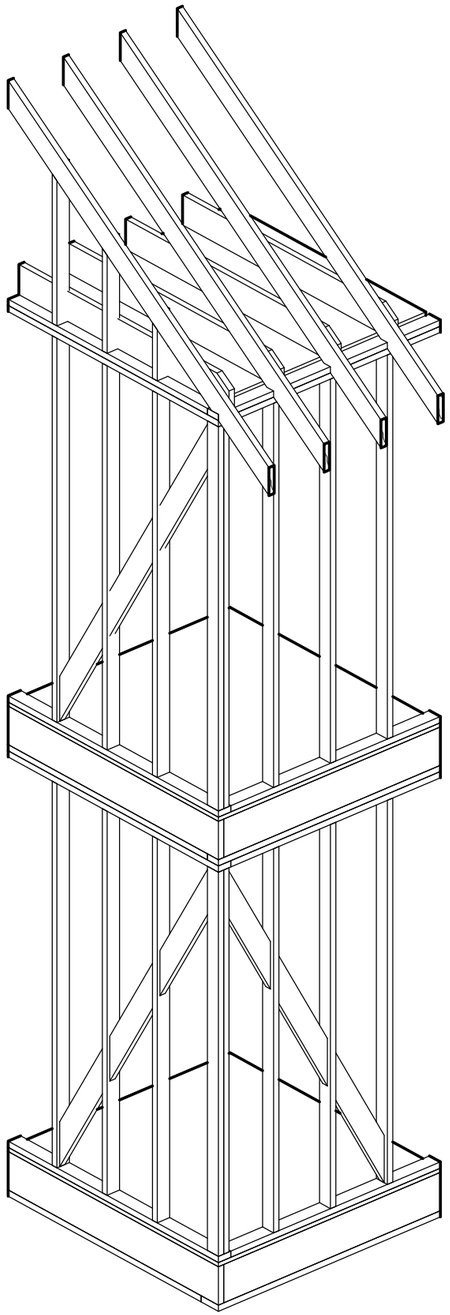

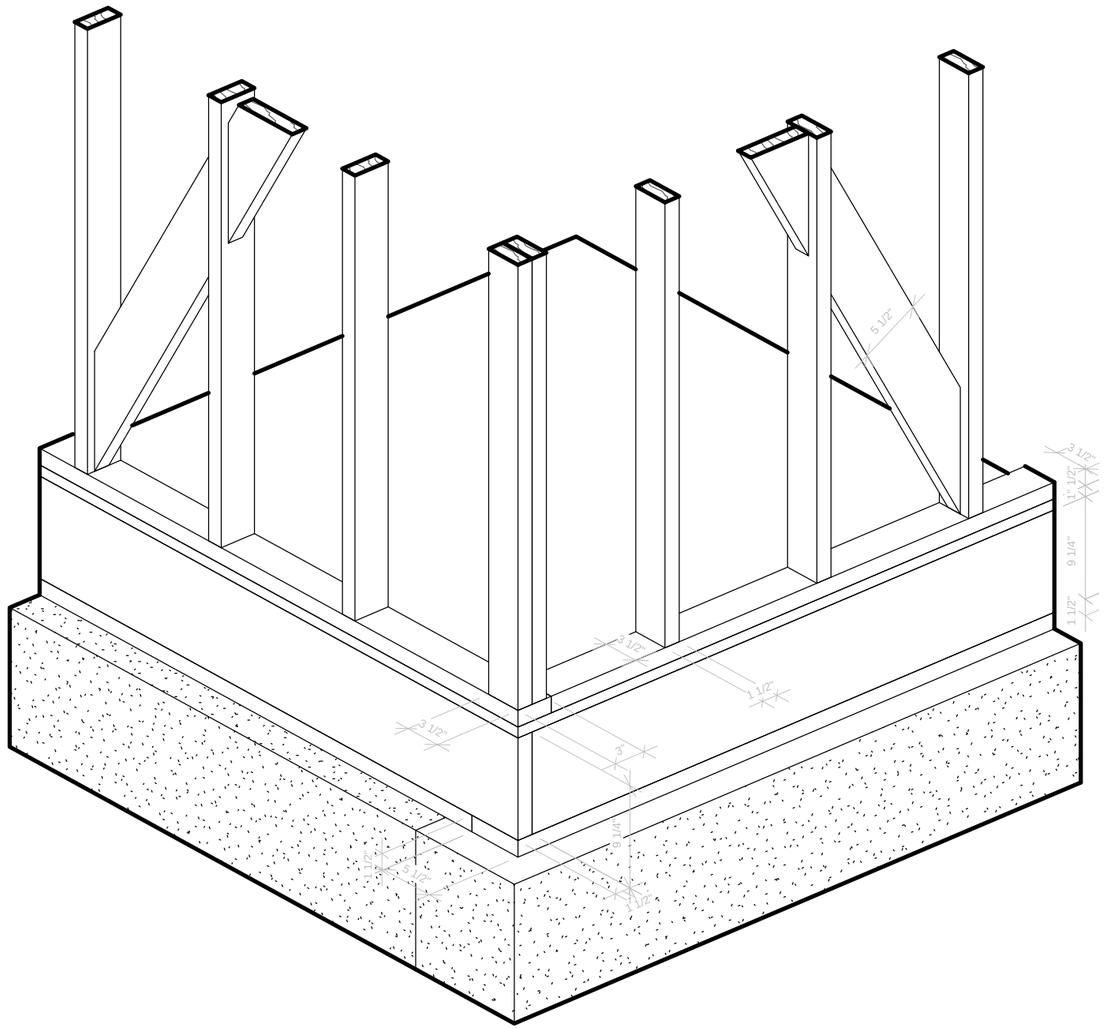

Carleton Immersive Media Studio

Carleton University
Visualization and Simulation Building,
Fourth Floor
1125 Colonel By Drive
Ottawa, ON, K1S5B6

t: 613 520 2600 x2867
f: 613 520 7841
info@cims.carleton.ca
www.cims.carleton.ca

Western Frame

Framing Diagram

Project	CDMICA	A104
Date	Issue Date	
Drawn by	Author	Do not scale drawings.
Checked by	Checker	Scale

30/07/2013 1:43:41 PM