
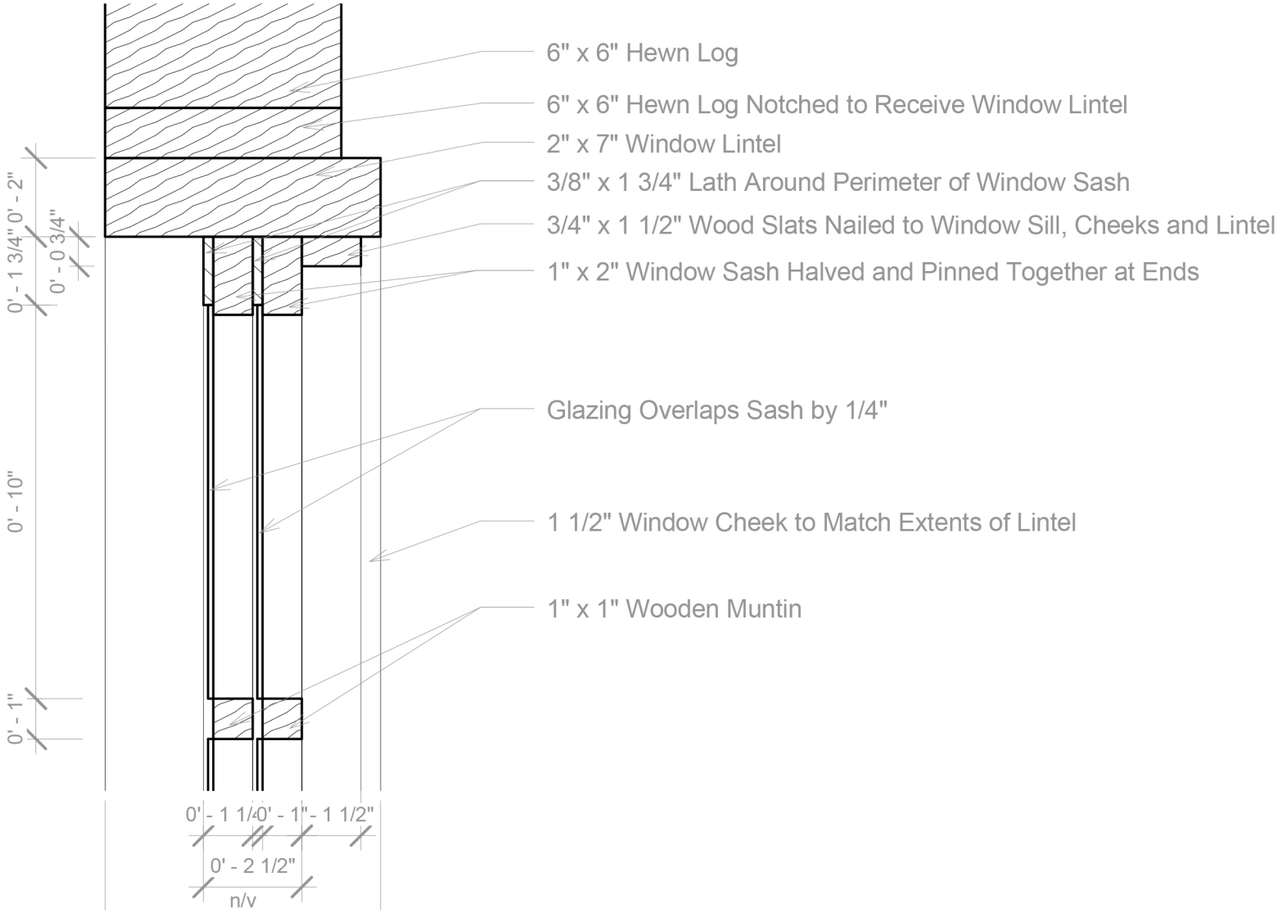


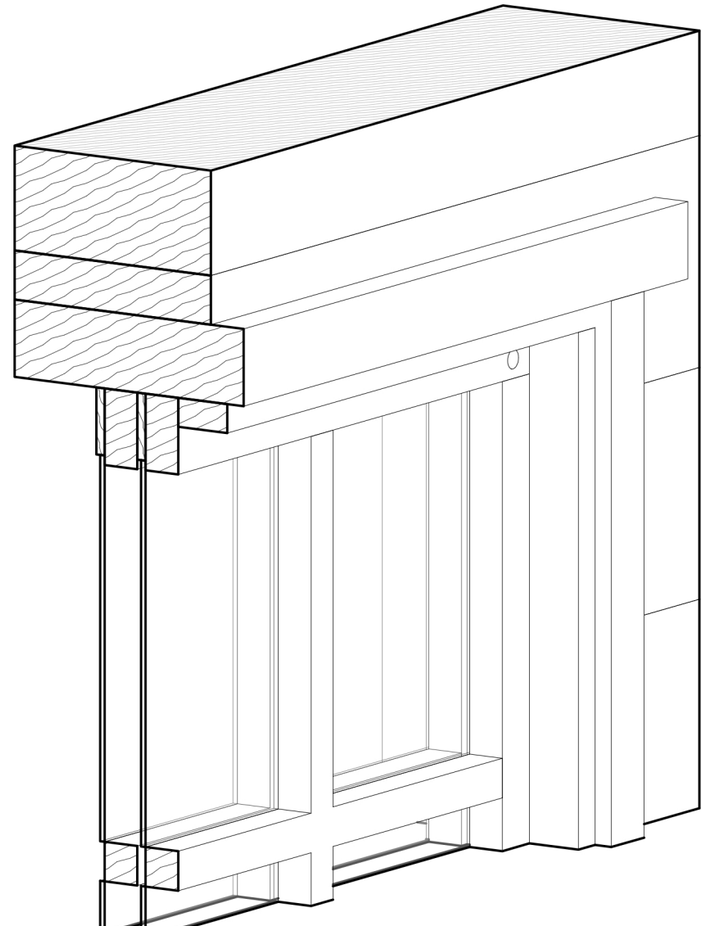

Carleton Immersive Media Studio

Carleton University
Visualization and Simulation Building,
Fourth Floor
1125 Colonel By Drive
Ottawa, ON, K1S5B6

t: 613 520 2600 x2867
f: 613 520 7841
info@cims.carleton.ca
www.cims.carleton.ca

Typical Dovetail Log Construction

Section Detail - Window Lintel


Project	CDMICA
Date	7/29/2013
Drawn by	A. Piwowar
Checked by	P. Akiki


A101

Do not scale drawings.

Scale 3" = 1'-0"

7/30/2013 9:28:43 AM

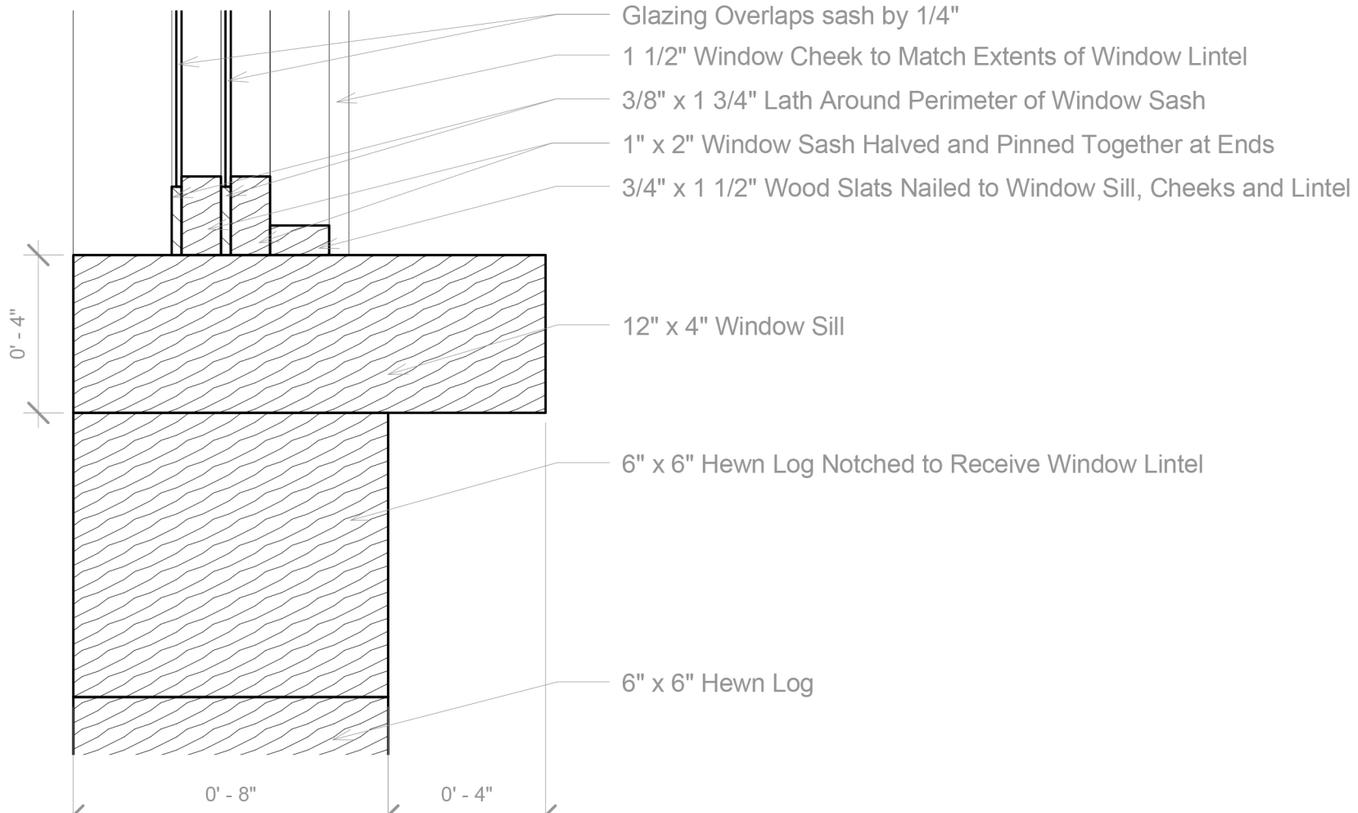

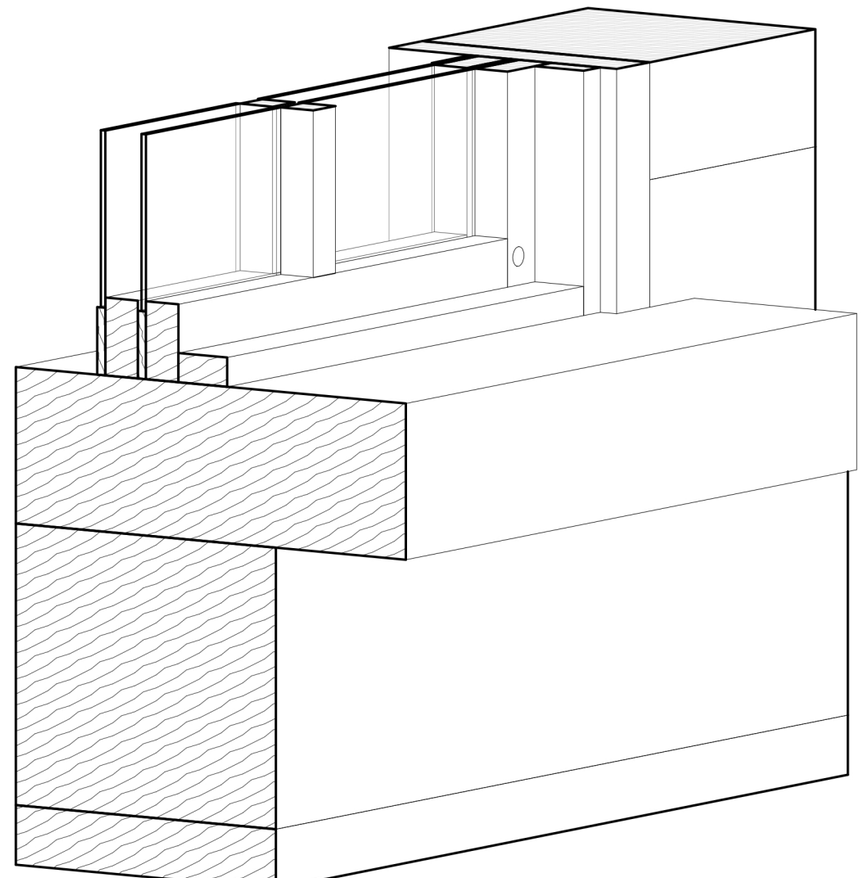

Carleton Immersive Media Studio

Carleton University
Visualization and Simulation Building,
Fourth Floor
1125 Colonel By Drive
Ottawa, ON, K1S5B6

t: 613 520 2600 x2867
f: 613 520 7841
info@cims.carleton.ca
www.cims.carleton.ca

Typical Dovetail Log Construction

Section Detail - Window Sill


Project	CDMICA
Date	7/29/2013
Drawn by	A. Piwowar
Checked by	P. Akiki


A102

Do not scale drawings.

Scale 3" = 1'-0"

7/30/2013 9:28:44 AM

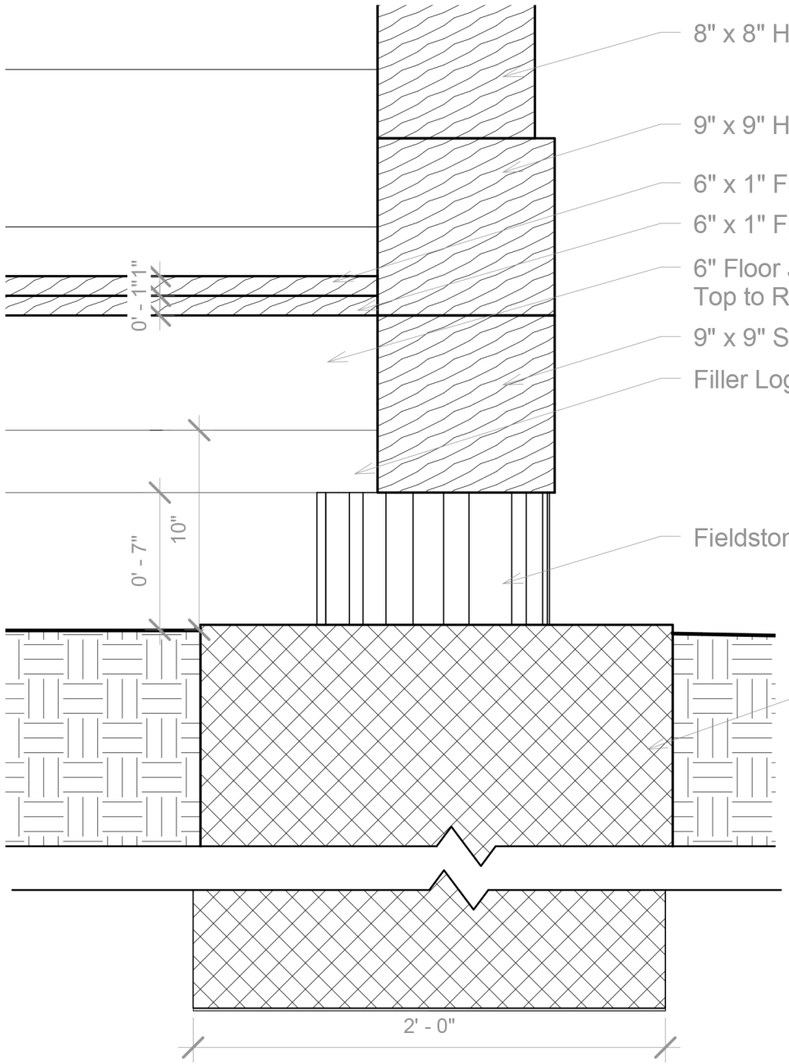

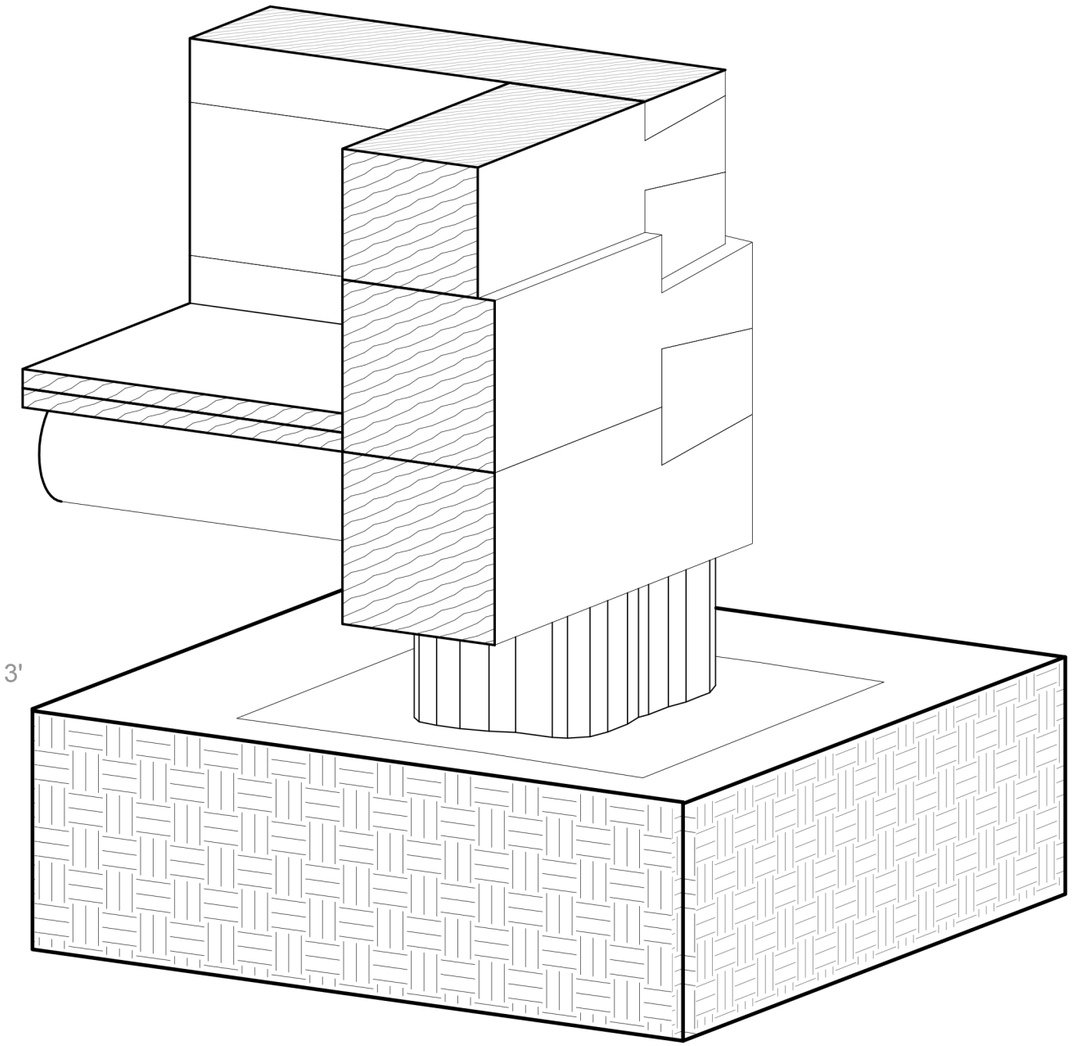

Carleton Immersive Media Studio

Carleton University
Visualization and Simulation Building,
Fourth Floor
1125 Colonel By Drive
Ottawa, ON, K1S5B6

t: 613 520 2600 x2867
f: 613 520 7841
info@cims.carleton.ca
www.cims.carleton.ca

Typical Dovetail Log Construction

Section Detail - Sill Plate


Project	CDMICA
Date	7/29/2013
Drawn by	A. Piwowar
Checked by	P. Akiki


A103

Do not scale drawings.

Scale 1 1/2" = 1'-0"

7/31/2013 8:54:05 AM

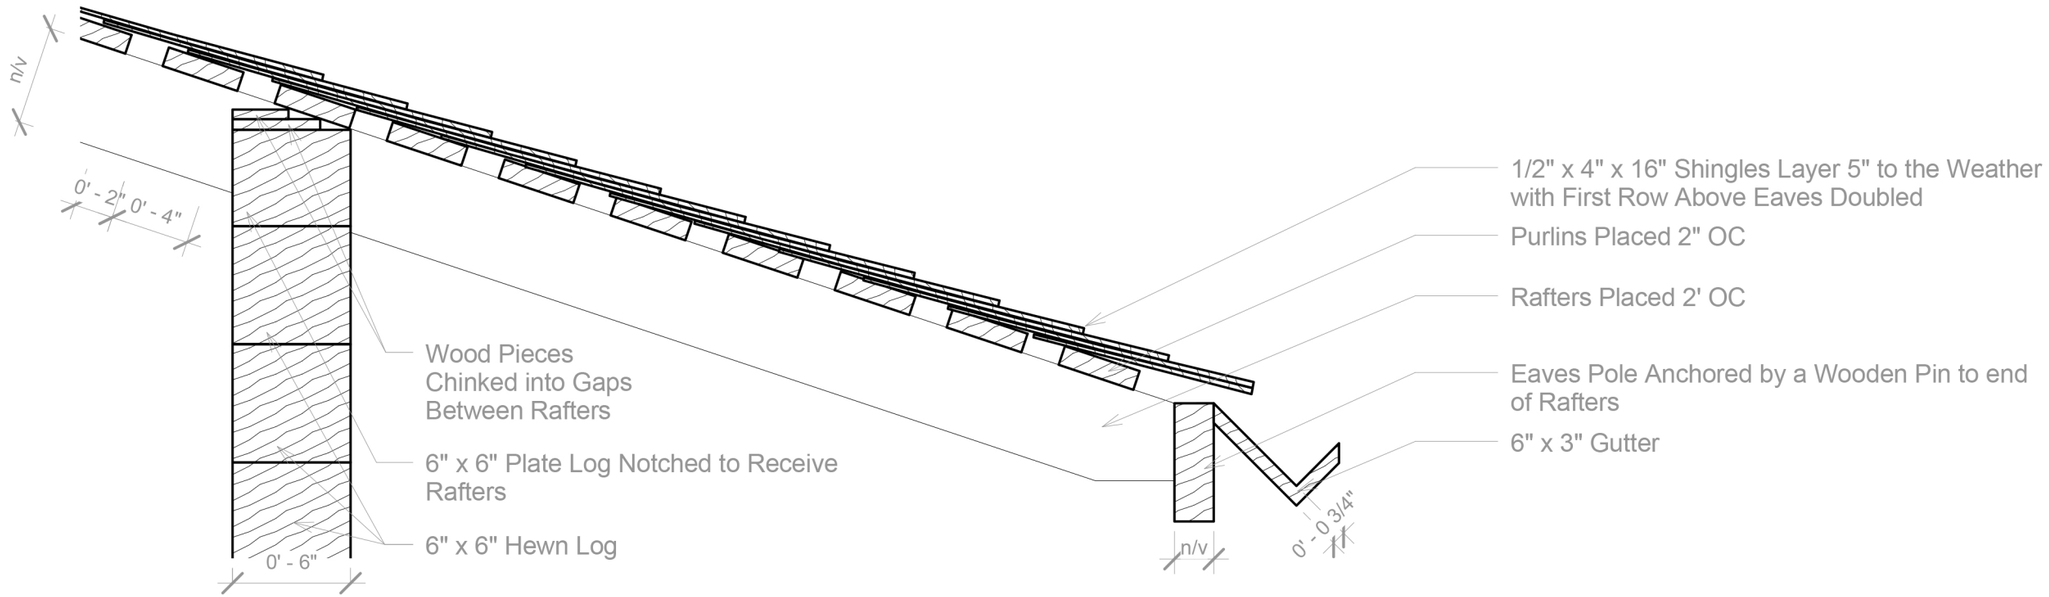

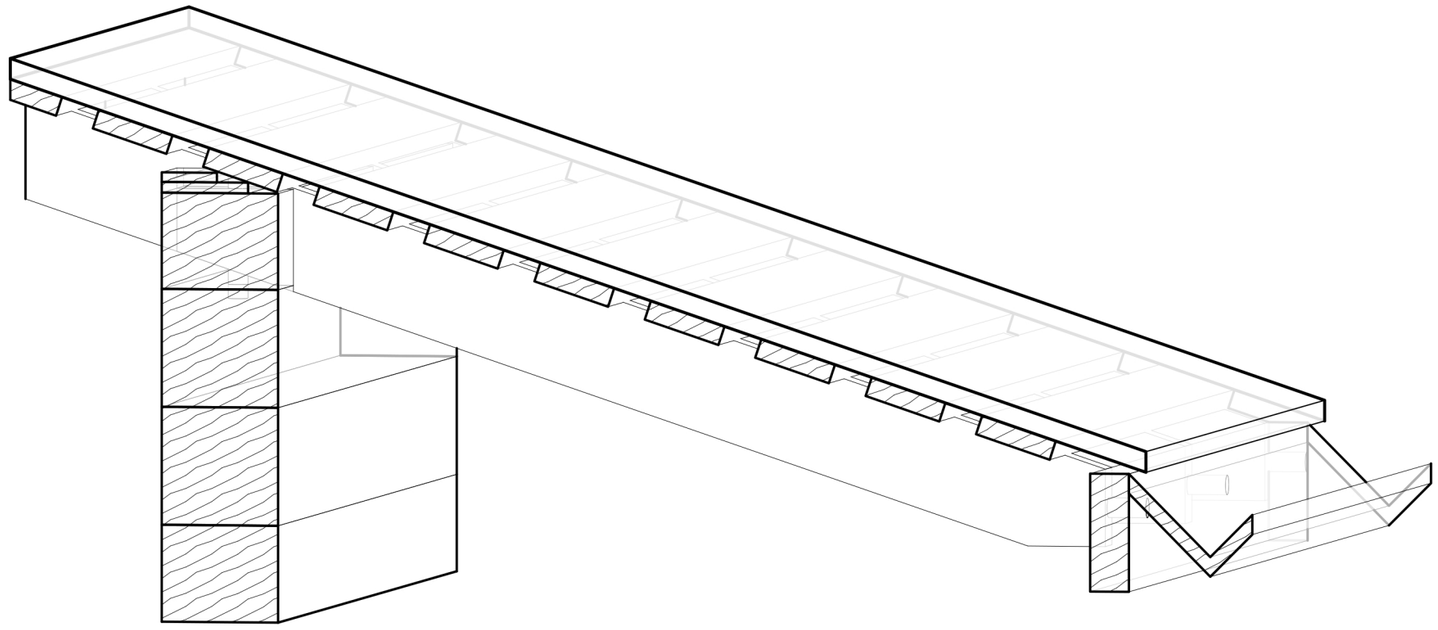

Carleton Immersive Media Studio

Carleton University
Visualization and Simulation Building,
Fourth Floor
1125 Colonel By Drive
Ottawa, ON, K1S5B6

t: 613 520 2600 x2867
f: 613 520 7841
info@cims.carleton.ca
www.cims.carleton.ca

Typical Dovetail Log Construction

Section Detail - Wall Plate


Project	CDMICA
Date	7/29/2013
Drawn by	A. Piwowar
Checked by	P. Akiki

A105

Do not scale drawings.

Scale 1 1/2" = 1'-0"

7/30/2013 2:28:56 PM

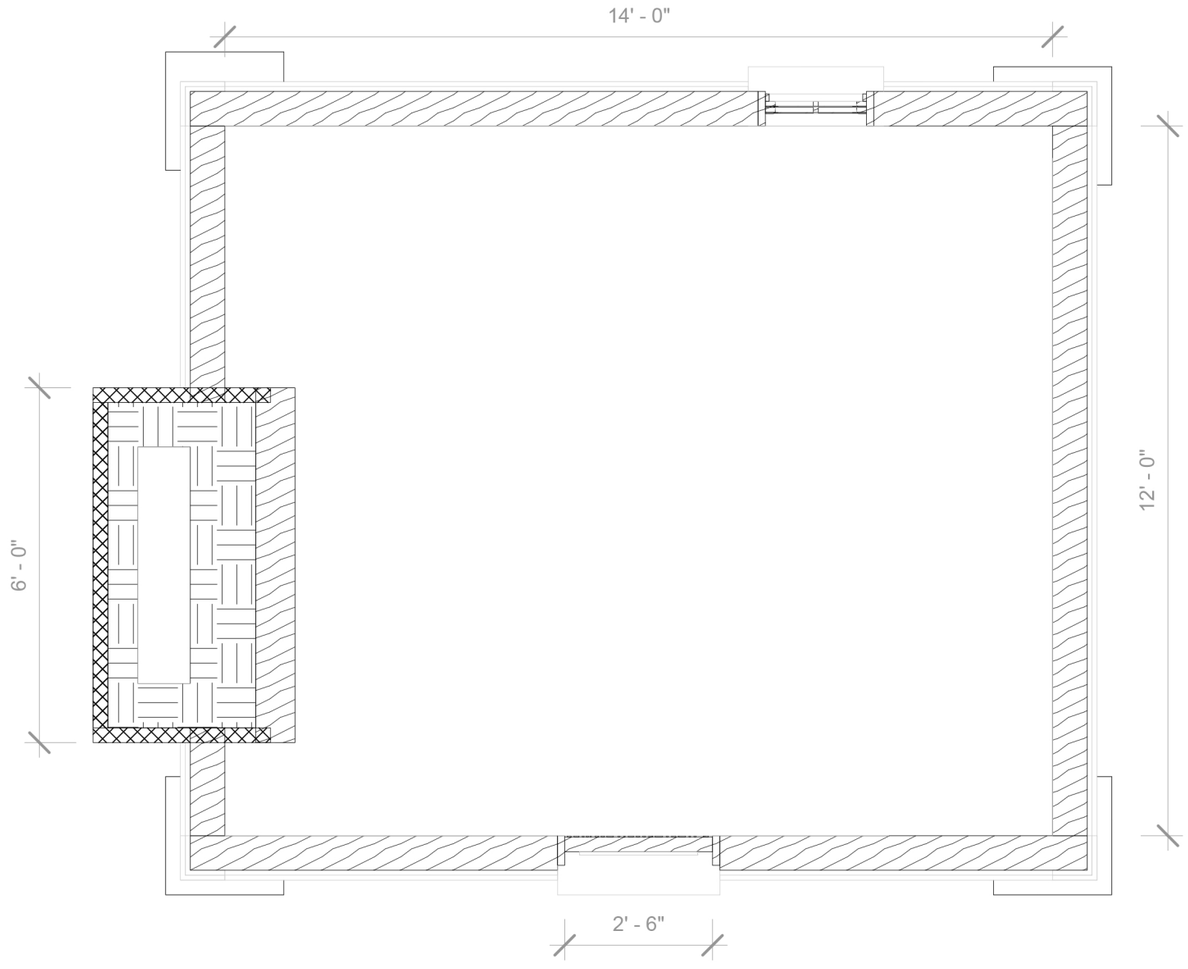

Carleton Immersive Media Studio

Carleton University
Visualization and Simulation Building,
Fourth Floor
1125 Colonel By Drive
Ottawa, ON, K1S5B6

t: 613 520 2600 x2867
f: 613 520 7841
info@cims.carleton.ca
www.cims.carleton.ca

Typical Dovetail Log Construction

Plan


Project	CDMICA
Date	7/29/2013
Drawn by	A. Piwowar
Checked by	Checker


A108

Do not scale drawings.

Scale

7/30/2013 2:29:54 PM

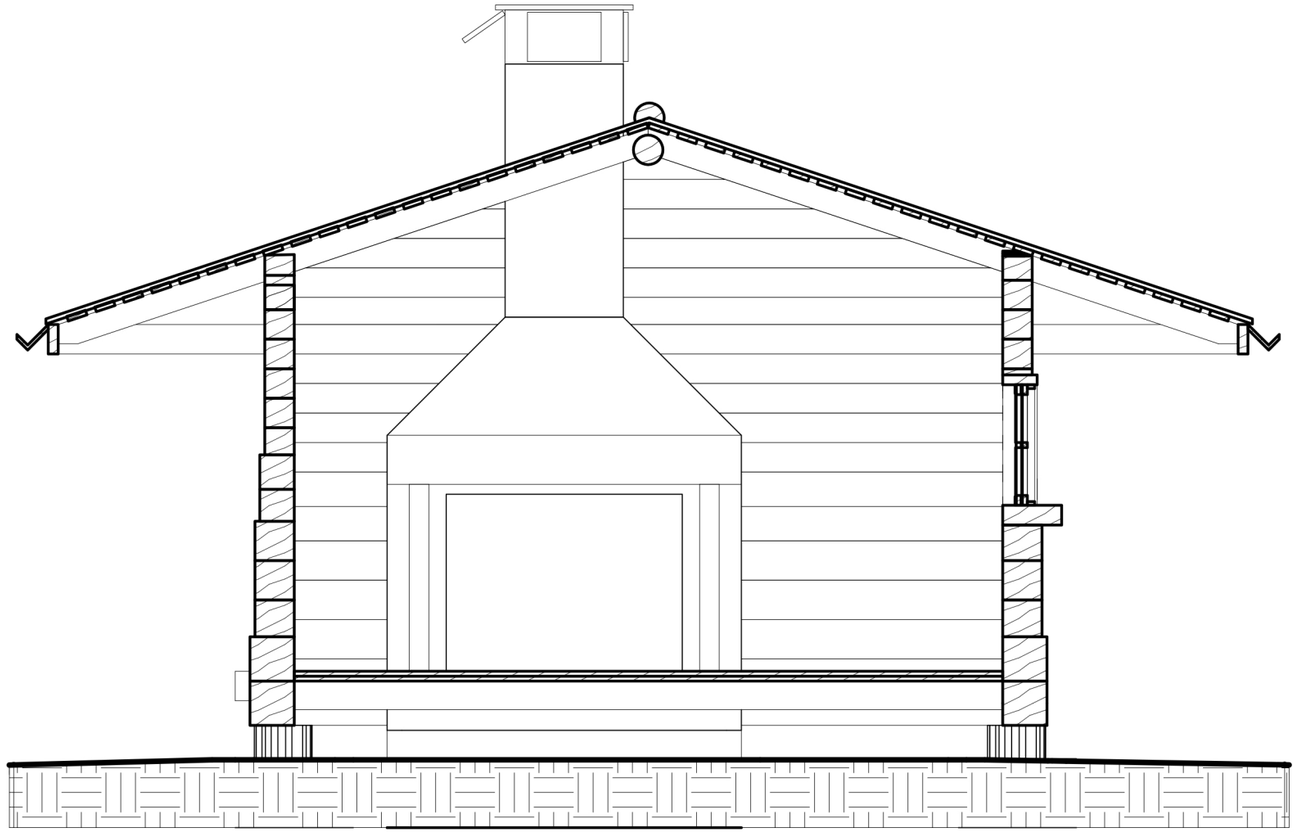

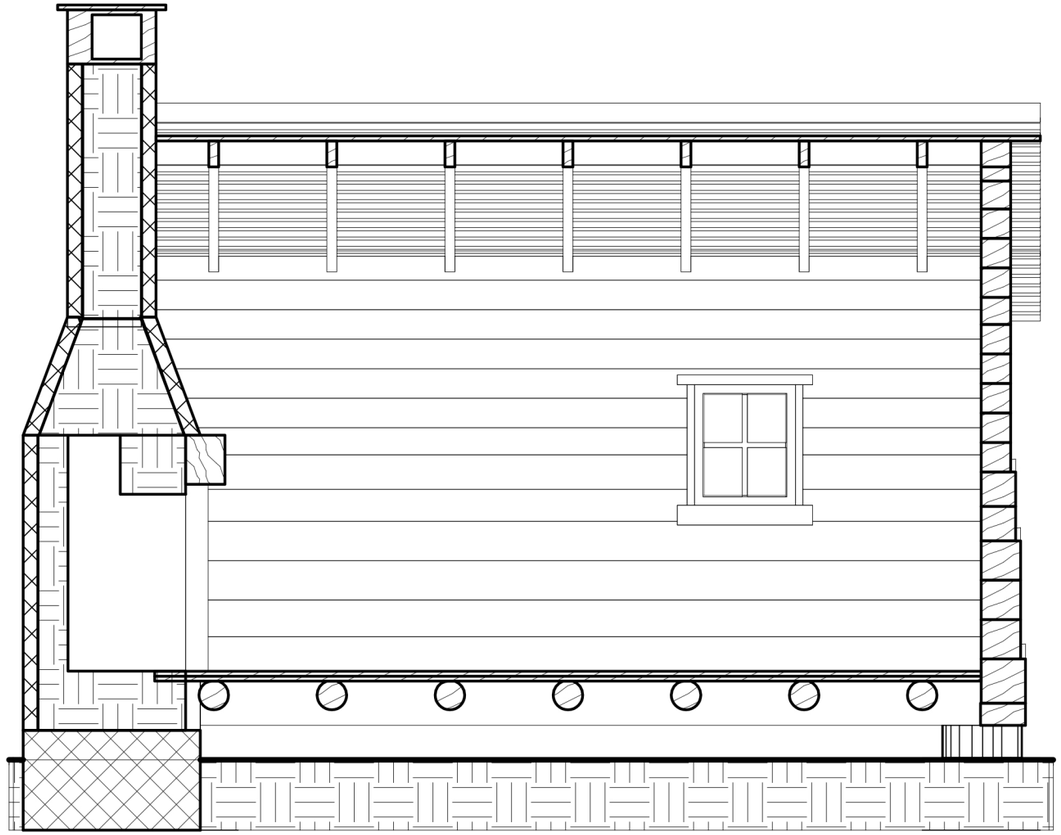

Carleton Immersive Media Studio

Carleton University
Visualization and Simulation Building,
Fourth Floor
1125 Colonel By Drive
Ottawa, ON, K1S5B6

t: 613 520 2600 x2867
f: 613 520 7841
info@cims.carleton.ca
www.cims.carleton.ca

Typical Dovetail Log Construction

Sections


Project	CDMICA
Date	7/29/2013
Drawn by	A. Piwowar
Checked by	P. Akiki


A109

Do not scale drawings.

Scale

7/30/2013 9:28:46 AM

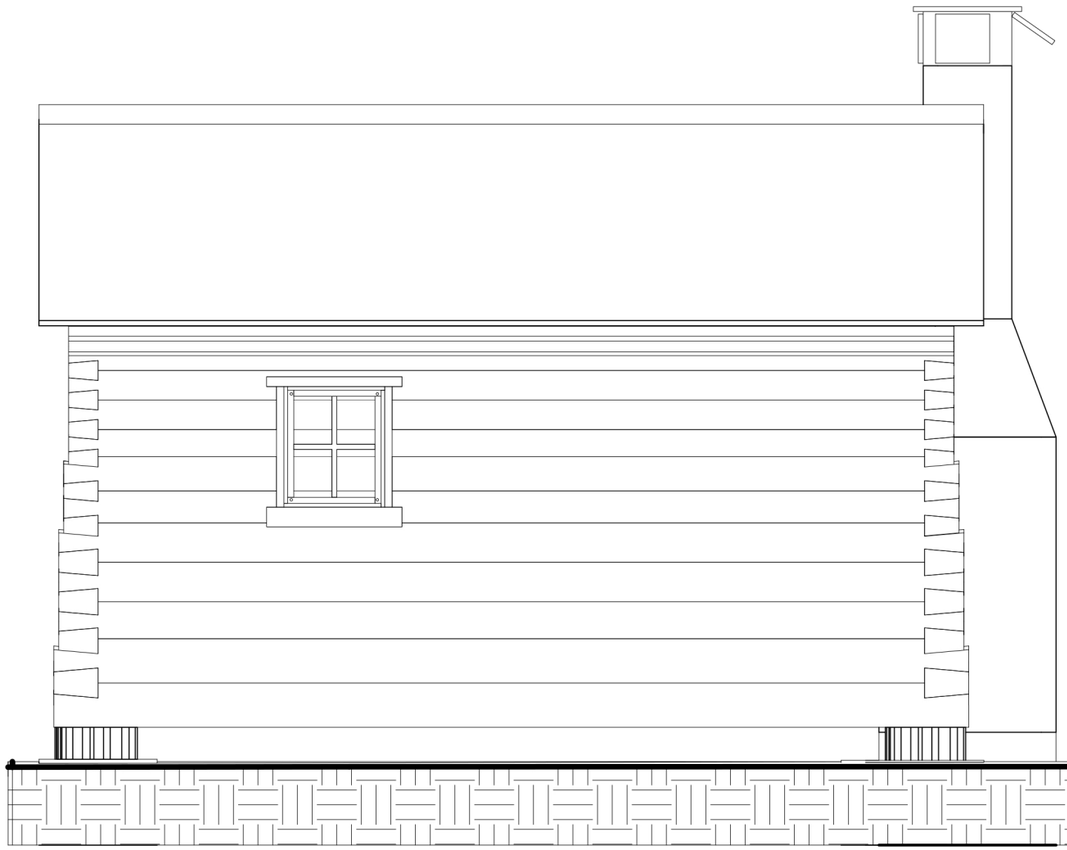

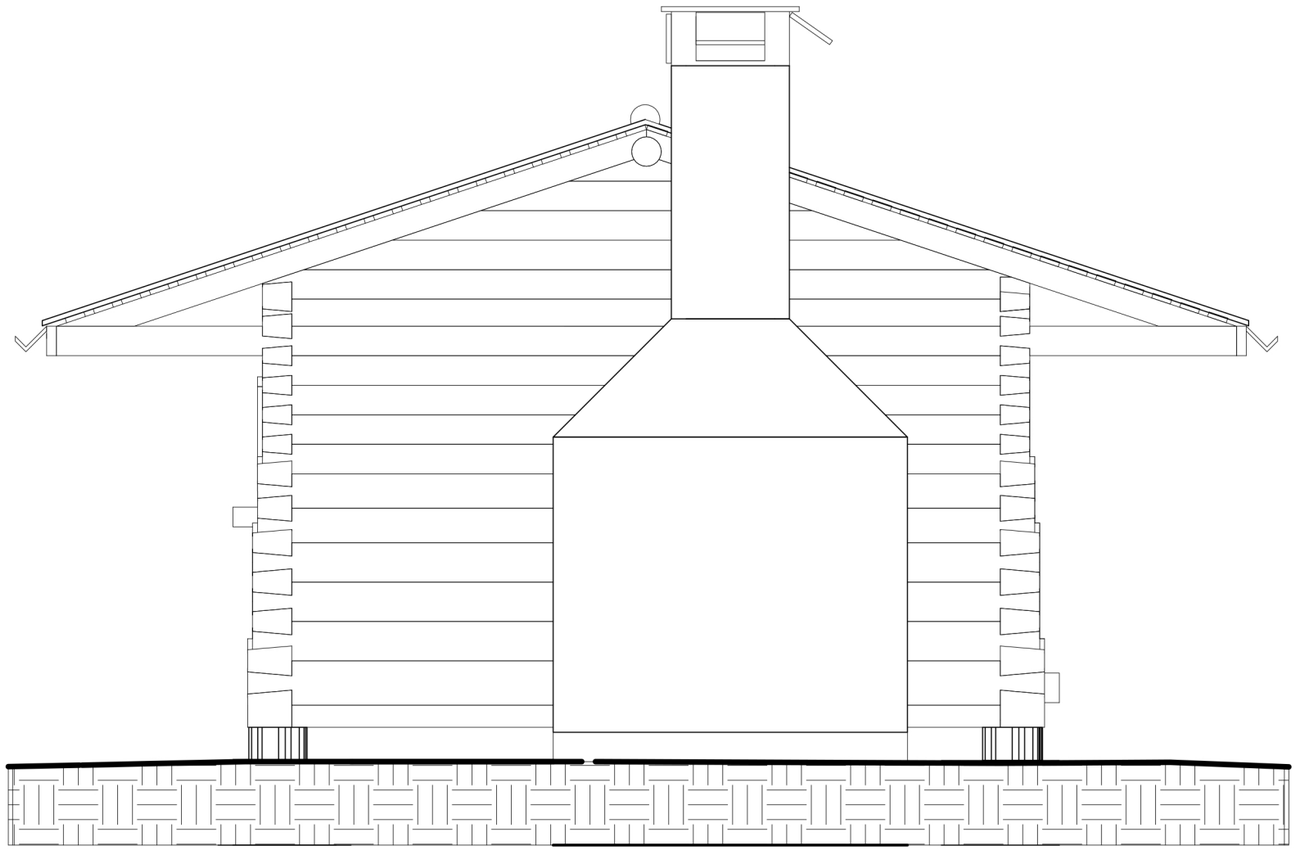

Carleton Immersive Media Studio

Carleton University
Visualization and Simulation Building,
Fourth Floor
1125 Colonel By Drive
Ottawa, ON, K1S5B6

t: 613 520 2600 x2867
f: 613 520 7841
info@cims.carleton.ca
www.cims.carleton.ca

Typical Dovetail Log Construction

Elevations

Project	CDMICA
Date	7/29/2013
Drawn by	A. Piwowar
Checked by	P. Akiki

A110

Do not scale drawings.

Scale

7/30/2013 2:22:02 PM