

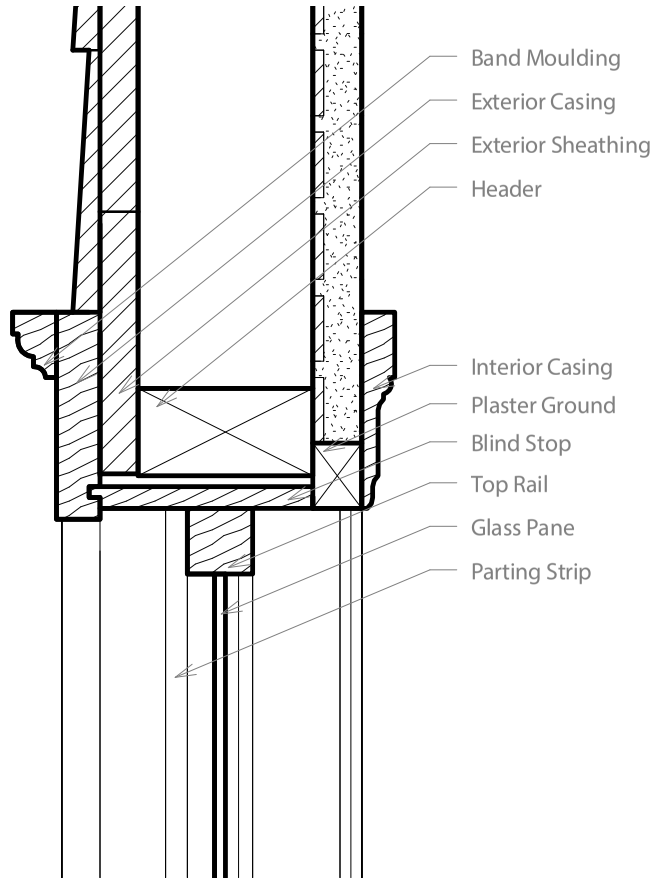


1 Window Head Detail
3" = 1'-0"

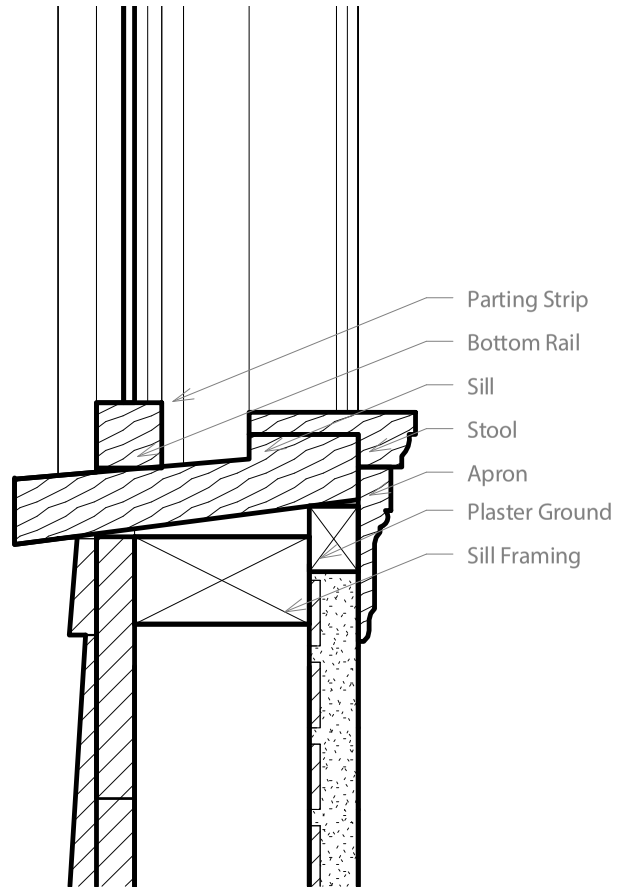

2 Window Sill Detail
3" = 1'-0"

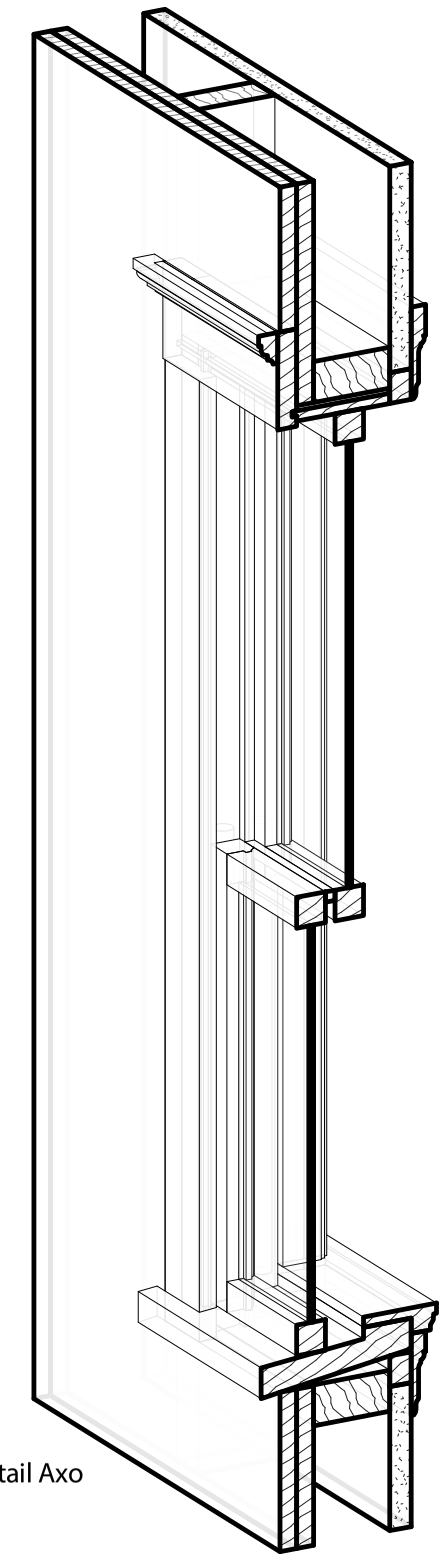

3 Window Detail Axo

Carleton Immersive Media Studio
Carleton University
Visualization and Simulation Building,
Fourth Floor
1125 Colonel By Drive
Ottawa, ON, K1S5B6
t: 613 520 2600 x2867
f: 613 520 7841
info@cims.carleton.ca
www.cims.carleton.ca

Typical Detail All Nail Balloon Frame

Section Detail - Windows

Project	CDMICA	A102	
Date	Issue Date		
Drawn by	Author	Do not scale drawings.	
Checked by	Checker	Scale	3" = 1'-0"

29/07/2013 2:00:24 PM