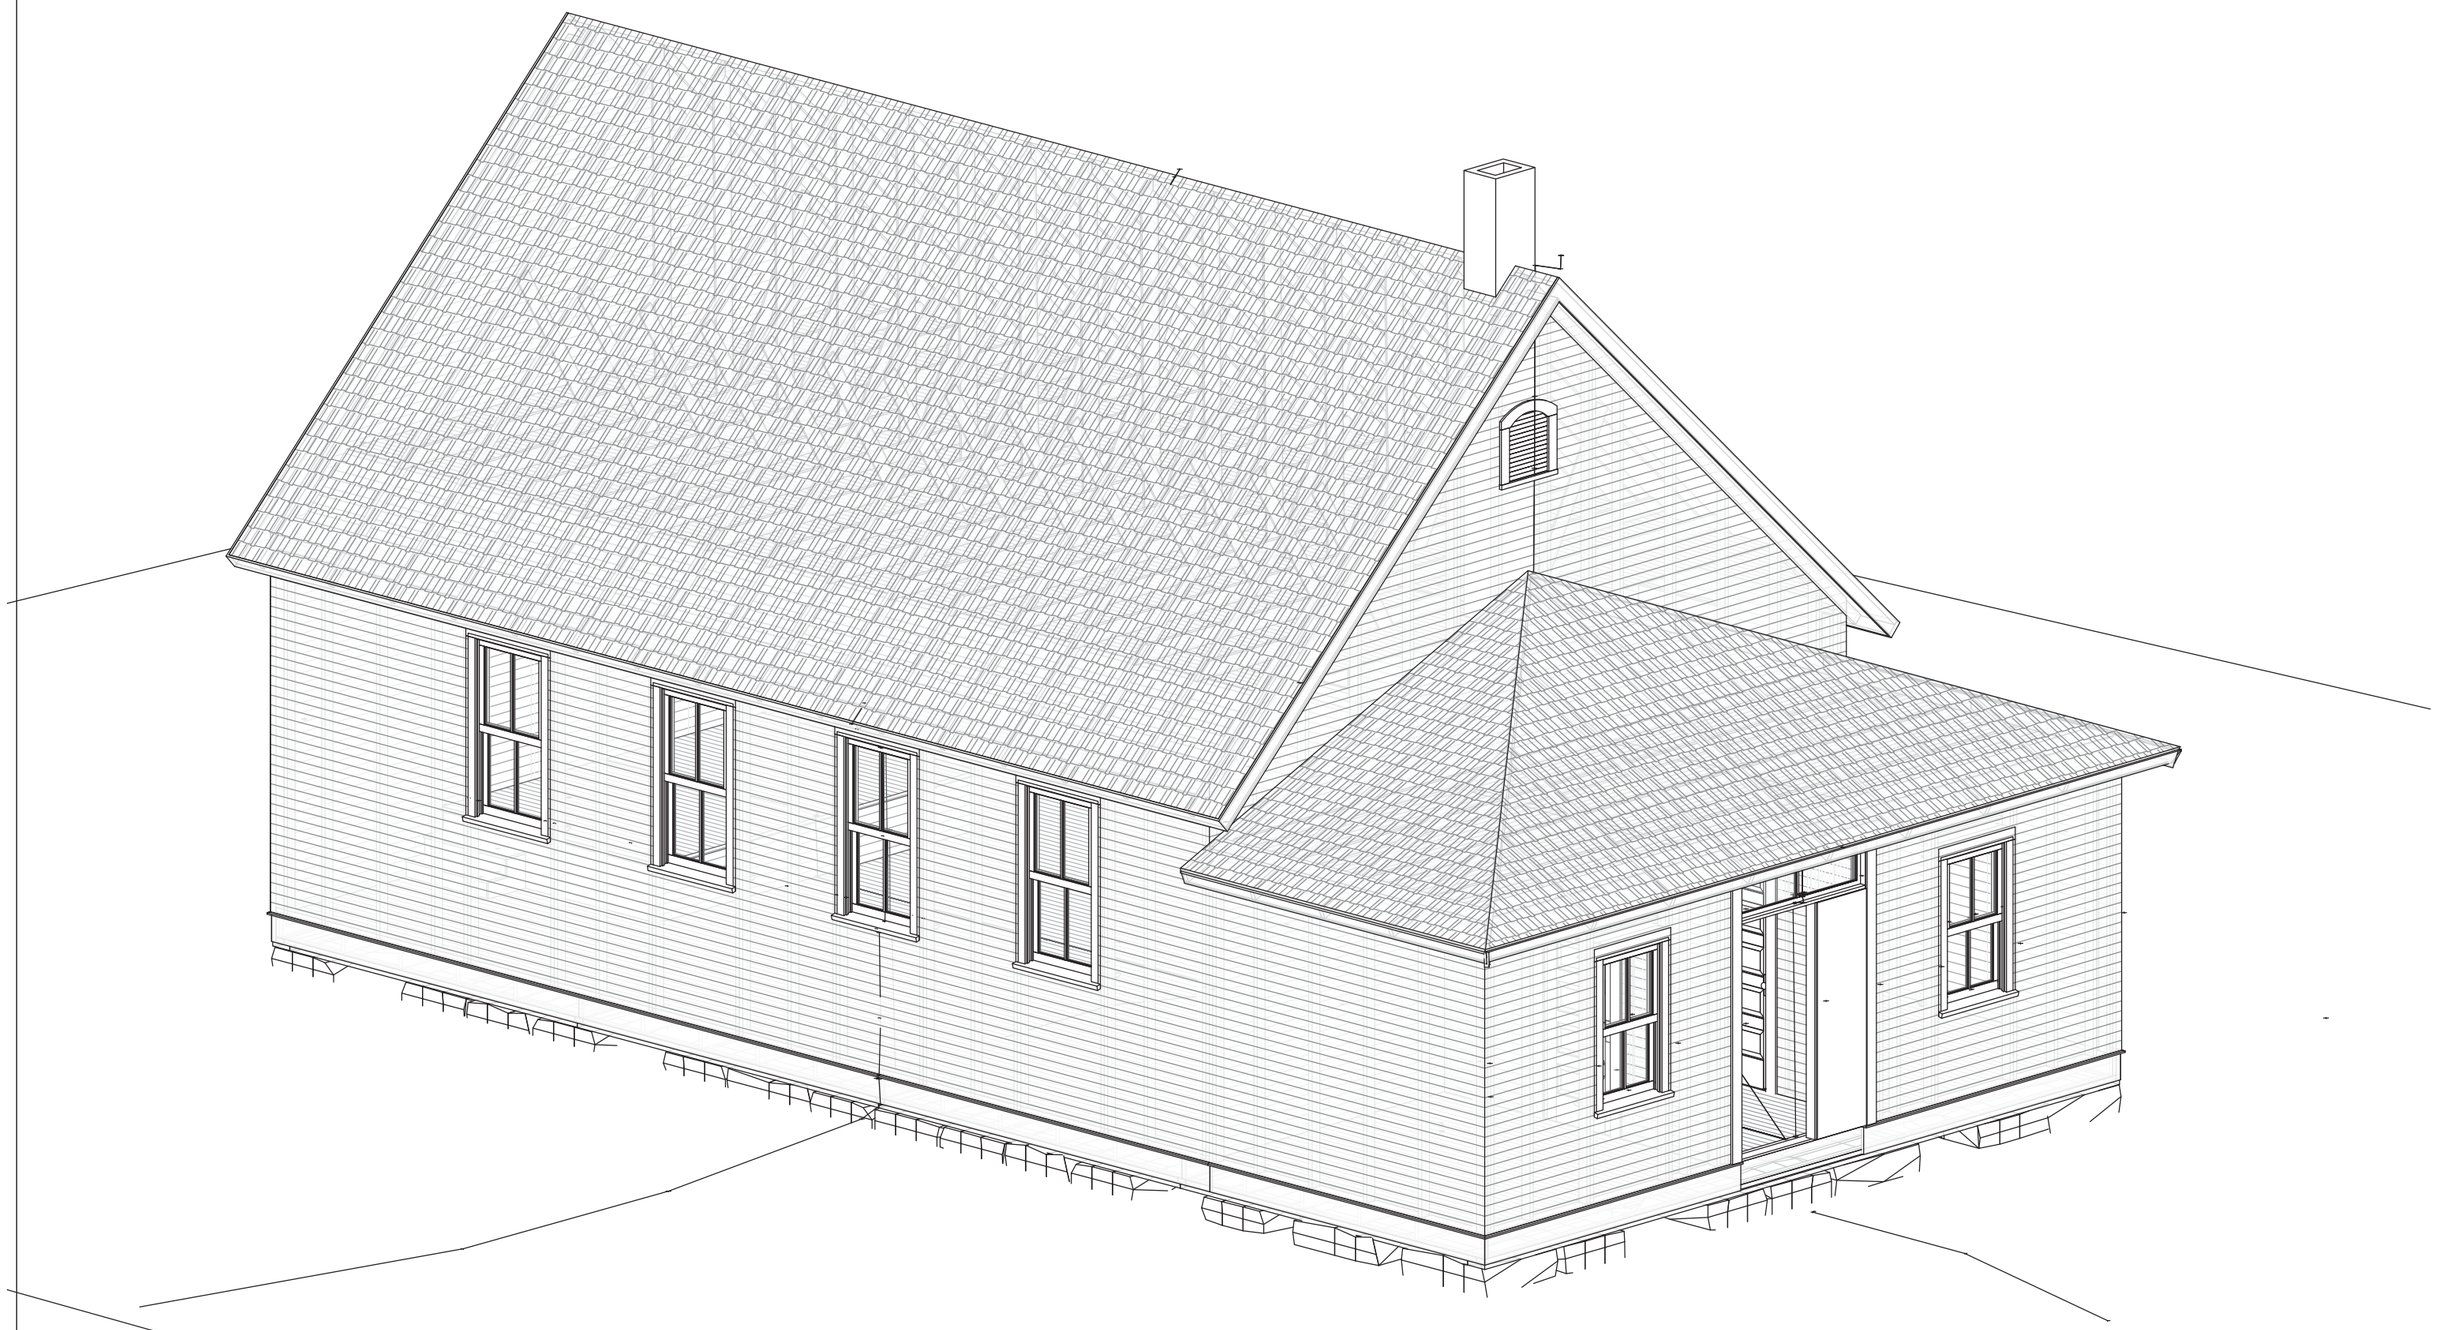


Carleton Immersive Media Studio

Carleton University
Visualization and Simulation Building,
Fourth Floor
1125 Colonel By Drive
Ottawa, ON, K1S5B6


t: 613 520 2600 x2867
f: 613 520 7841
info@cims.carleton.ca
www.cims.carleton.ca

Mission Covenant, Young, SK

Axonometric

Project	CDMICA	A101
Date	Issue Date	
Drawn by	Author	Do not scale drawings.
Checked by	Checker	Scale

29/07/2013 2:44:55 PM

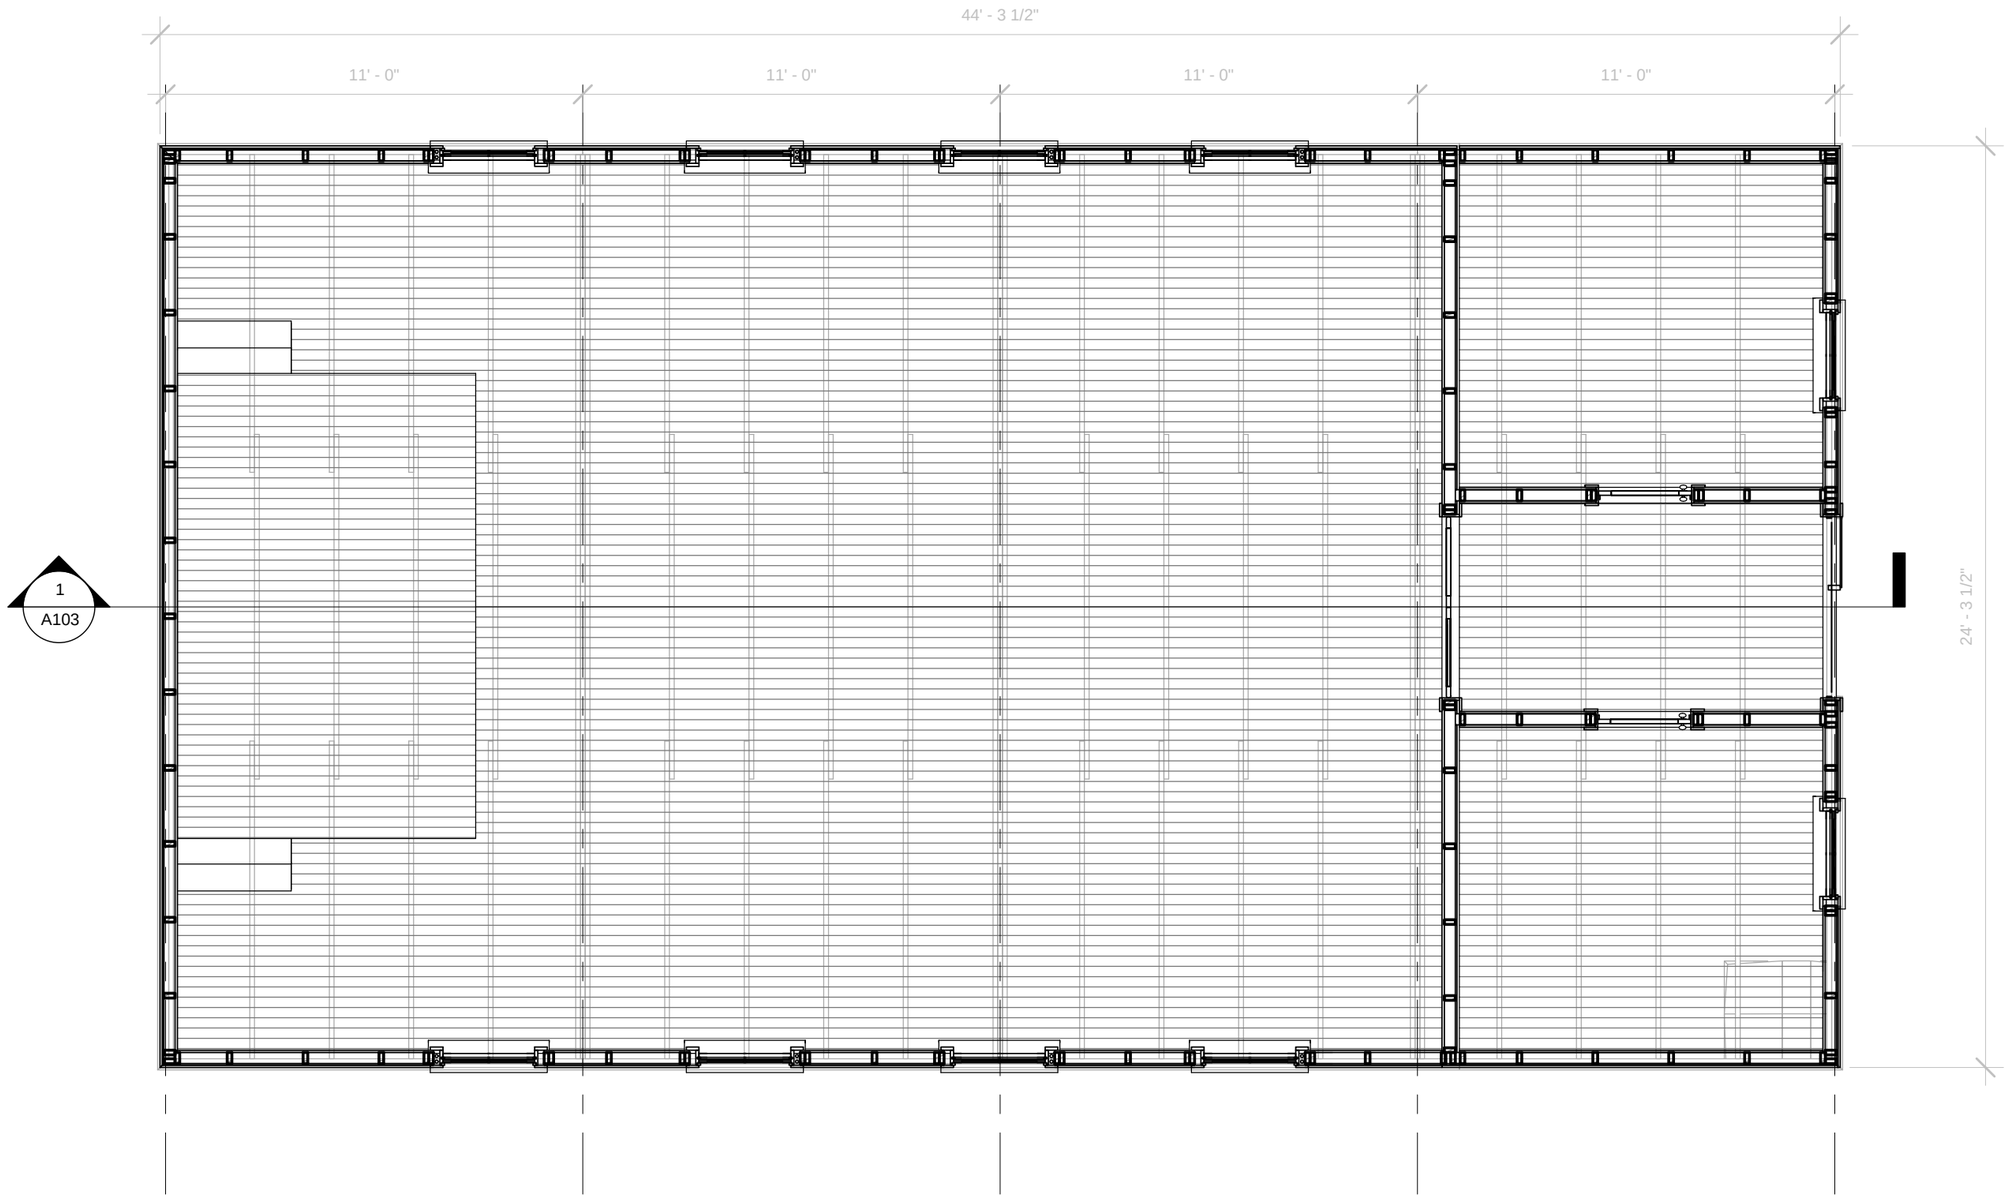

Carleton Immersive Media Studio

Carleton University
Visualization and Simulation Building,
Fourth Floor
1125 Colonel By Drive
Ottawa, ON, K1S5B6


t: 613 520 2600 x2867
f: 613 520 7841
info@cims.carleton.ca
www.cims.carleton.ca

Mission Covenant, Young, SK

Plan

Project	CDMICA	A102	
Date	Issue Date		
Drawn by	Author	Do not scale drawings.	
Checked by	Checker	Scale	1/4" = 1'-0"

29/07/2013 2:44:58 PM

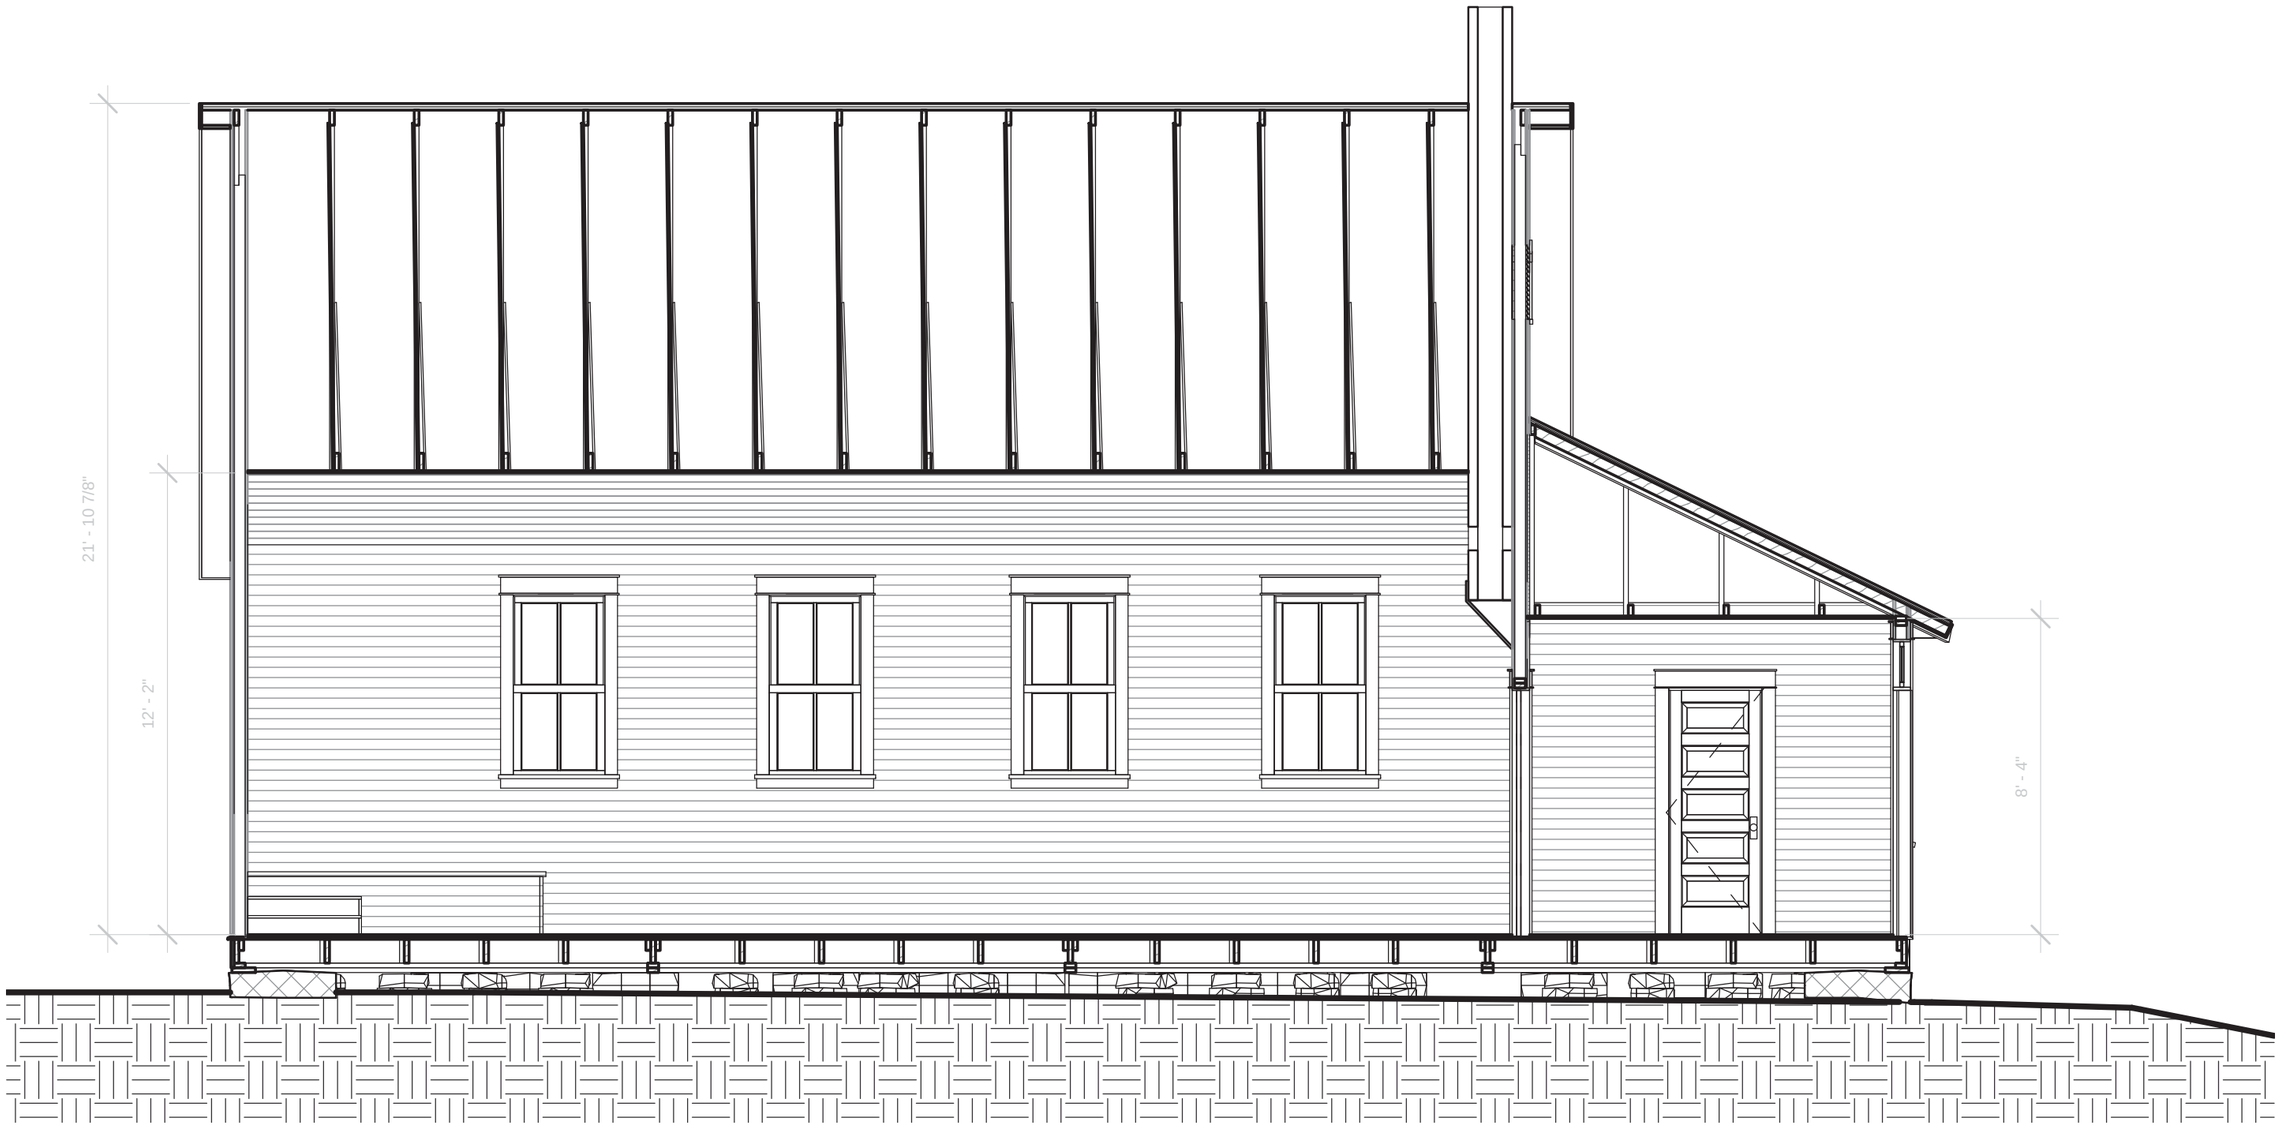

Carleton Immersive Media Studio

Carleton University
Visualization and Simulation Building,
Fourth Floor
1125 Colonel By Drive
Ottawa, ON, K1S5B6

t: 613 520 2600 x2867
f: 613 520 7841
info@cims.carleton.ca
www.cims.carleton.ca

Mission Covenant, Young, SK

Section - Longitudinal


Project	CDMICA
Date	Issue Date
Drawn by	Author
Checked by	Checker

A103

Do not scale drawings.

Scale 1/4" = 1'-0"

29/07/2013 2:45:00 PM

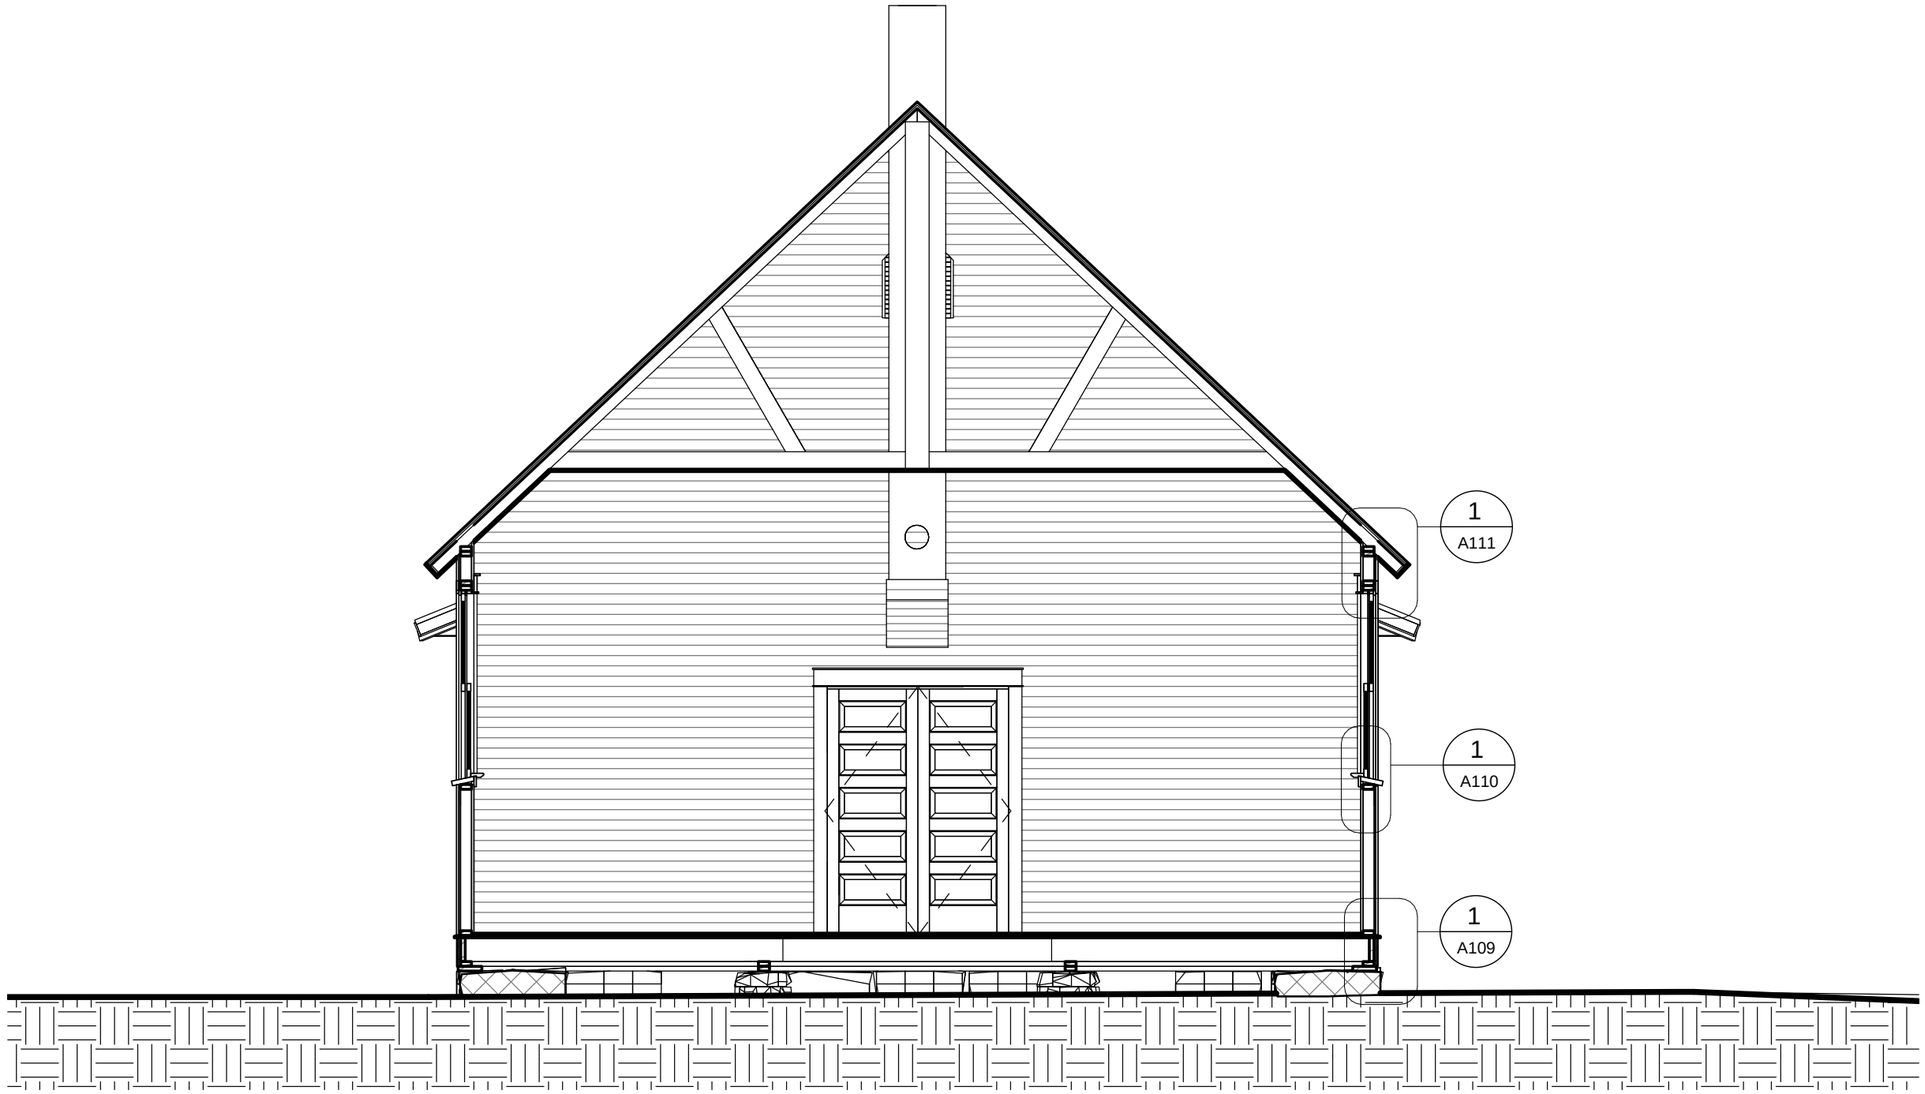

Carleton Immersive Media Studio

Carleton University
Visualization and Simulation Building,
Fourth Floor
1125 Colonel By Drive
Ottawa, ON, K1S5B6

t: 613 520 2600 x2867
f: 613 520 7841
info@cims.carleton.ca
www.cims.carleton.ca

Mission Covenant, Young, SK

Section - Transverse


Project	CDMICA
Date	Issue Date
Drawn by	Author
Checked by	Checker

A104

Do not scale drawings.

Scale 1/4" = 1'-0"

29/07/2013 2:45:02 PM

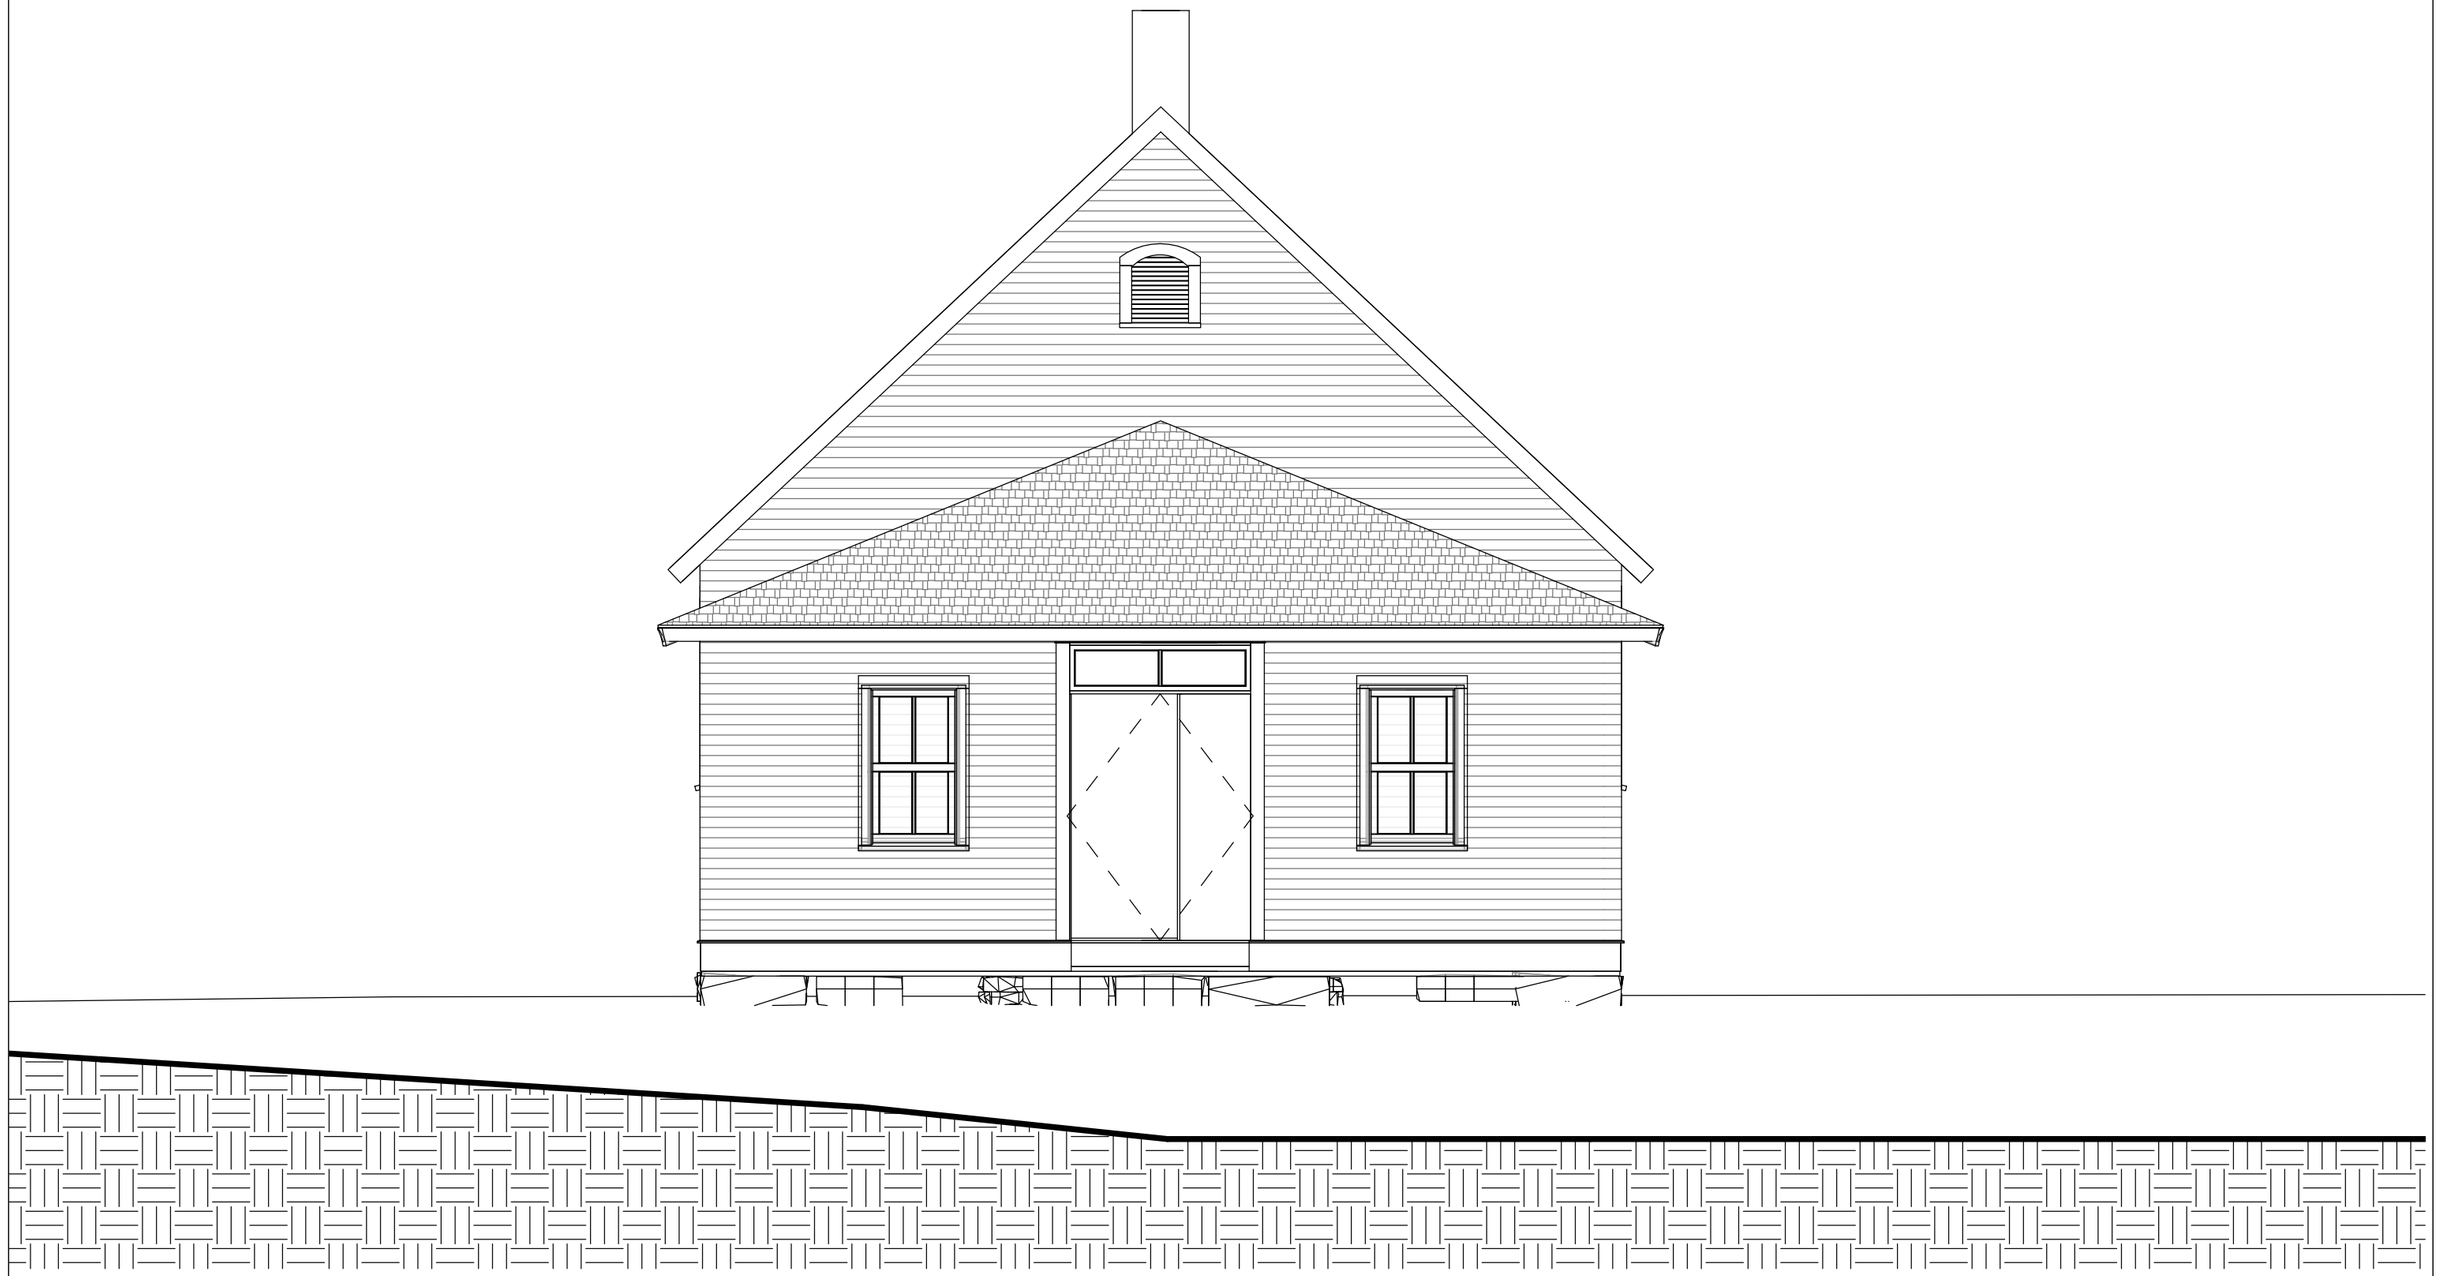

Carleton Immersive Media Studio

Carleton University
Visualization and Simulation Building,
Fourth Floor
1125 Colonel By Drive
Ottawa, ON, K1S5B6

t: 613 520 2600 x2867
f: 613 520 7841
info@cims.carleton.ca
www.cims.carleton.ca

Mission Covenant, Young, SK

Elevation - South

Project	CDMICA	A105	
Date	Issue Date		
Drawn by	Author	Do not scale drawings.	
Checked by	Checker	Scale	1/4" = 1'-0"

29/07/2013 2:45:07 PM



Carleton Immersive Media Studio

Carleton University
Visualization and Simulation Building,
Fourth Floor
1125 Colonel By Drive
Ottawa, ON, K1S5B6


t: 613 520 2600 x2867
f: 613 520 7841
info@cims.carleton.ca
www.cims.carleton.ca

Mission Covenant, Young, SK

Elevation - West

Project	CDMICA	A106	
Date	Issue Date		
Drawn by	Author	Do not scale drawings.	
Checked by	Checker	Scale	1/4" = 1'-0"

29/07/2013 2:45:10 PM

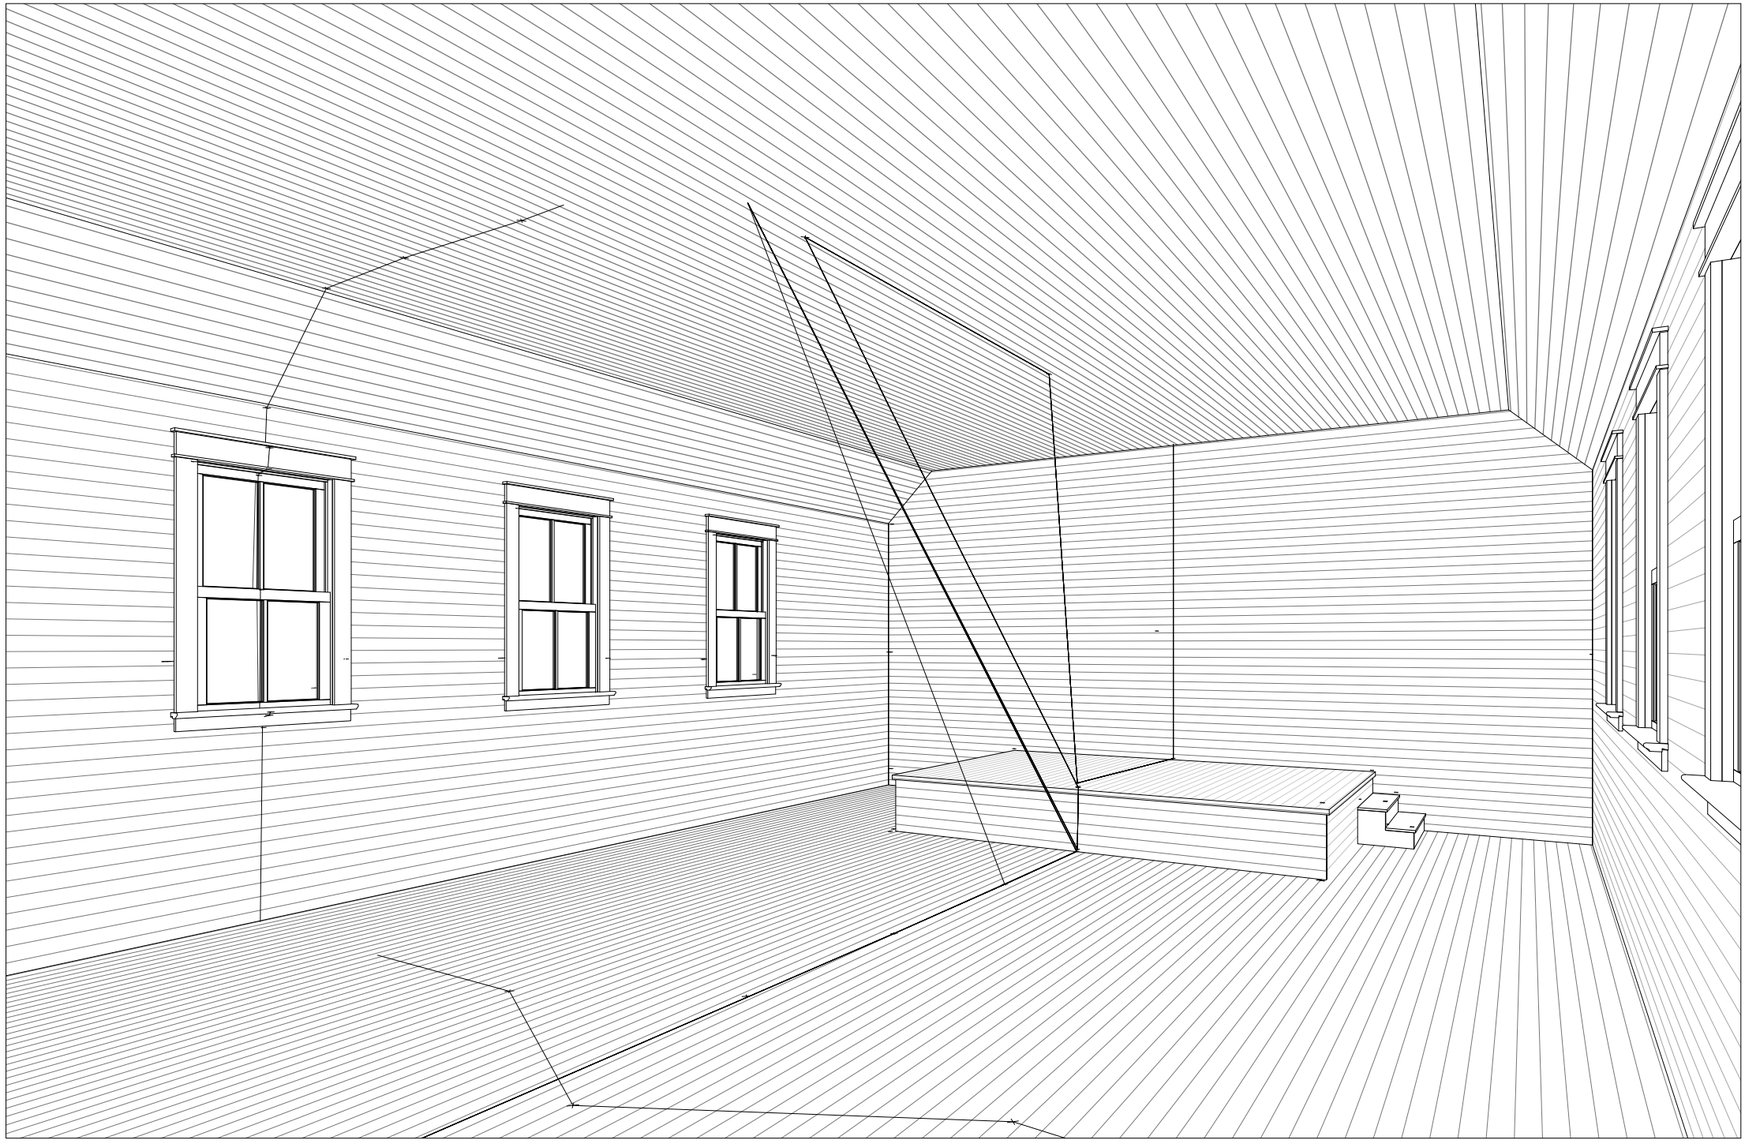

Carleton Immersive Media Studio

Carleton University
Visualization and Simulation Building,
Fourth Floor
1125 Colonel By Drive
Ottawa, ON, K1S5B6


t: 613 520 2600 x2867
f: 613 520 7841
info@cims.carleton.ca
www.cims.carleton.ca

Mission Covenant, Young, SK

Interior Perspective

Project	CDMICA	A107
Date	Issue Date	
Drawn by	Author	Do not scale drawings.
Checked by	Checker	Scale

29/07/2013 2:45:13 PM

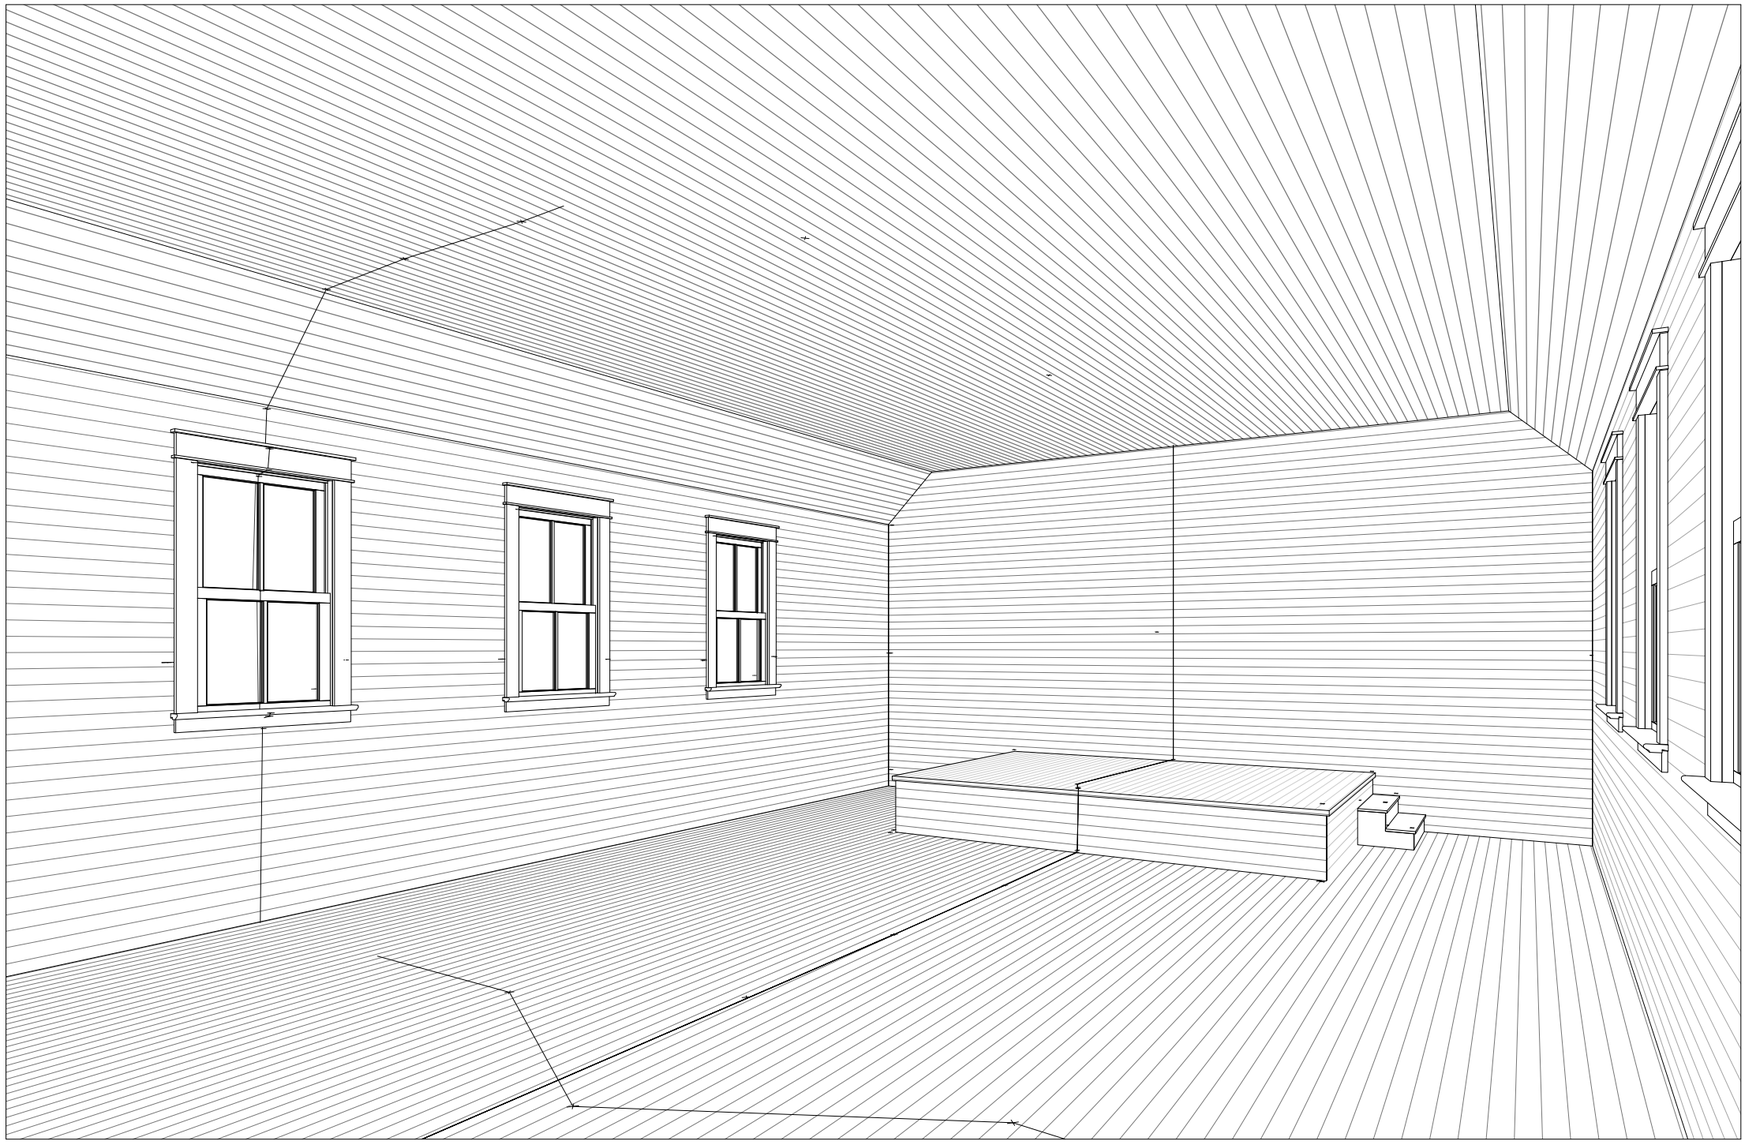

Carleton Immersive Media Studio

Carleton University
Visualization and Simulation Building,
Fourth Floor
1125 Colonel By Drive
Ottawa, ON, K1S5B6


t: 613 520 2600 x2867
f: 613 520 7841
info@cims.carleton.ca
www.cims.carleton.ca

Mission Covenant, Young, SK

Interior Perspective

Project	CDMICA	A107
Date	Issue Date	
Drawn by	Author	Do not scale drawings.
Checked by	Checker	Scale

29/07/2013 2:45:13 PM

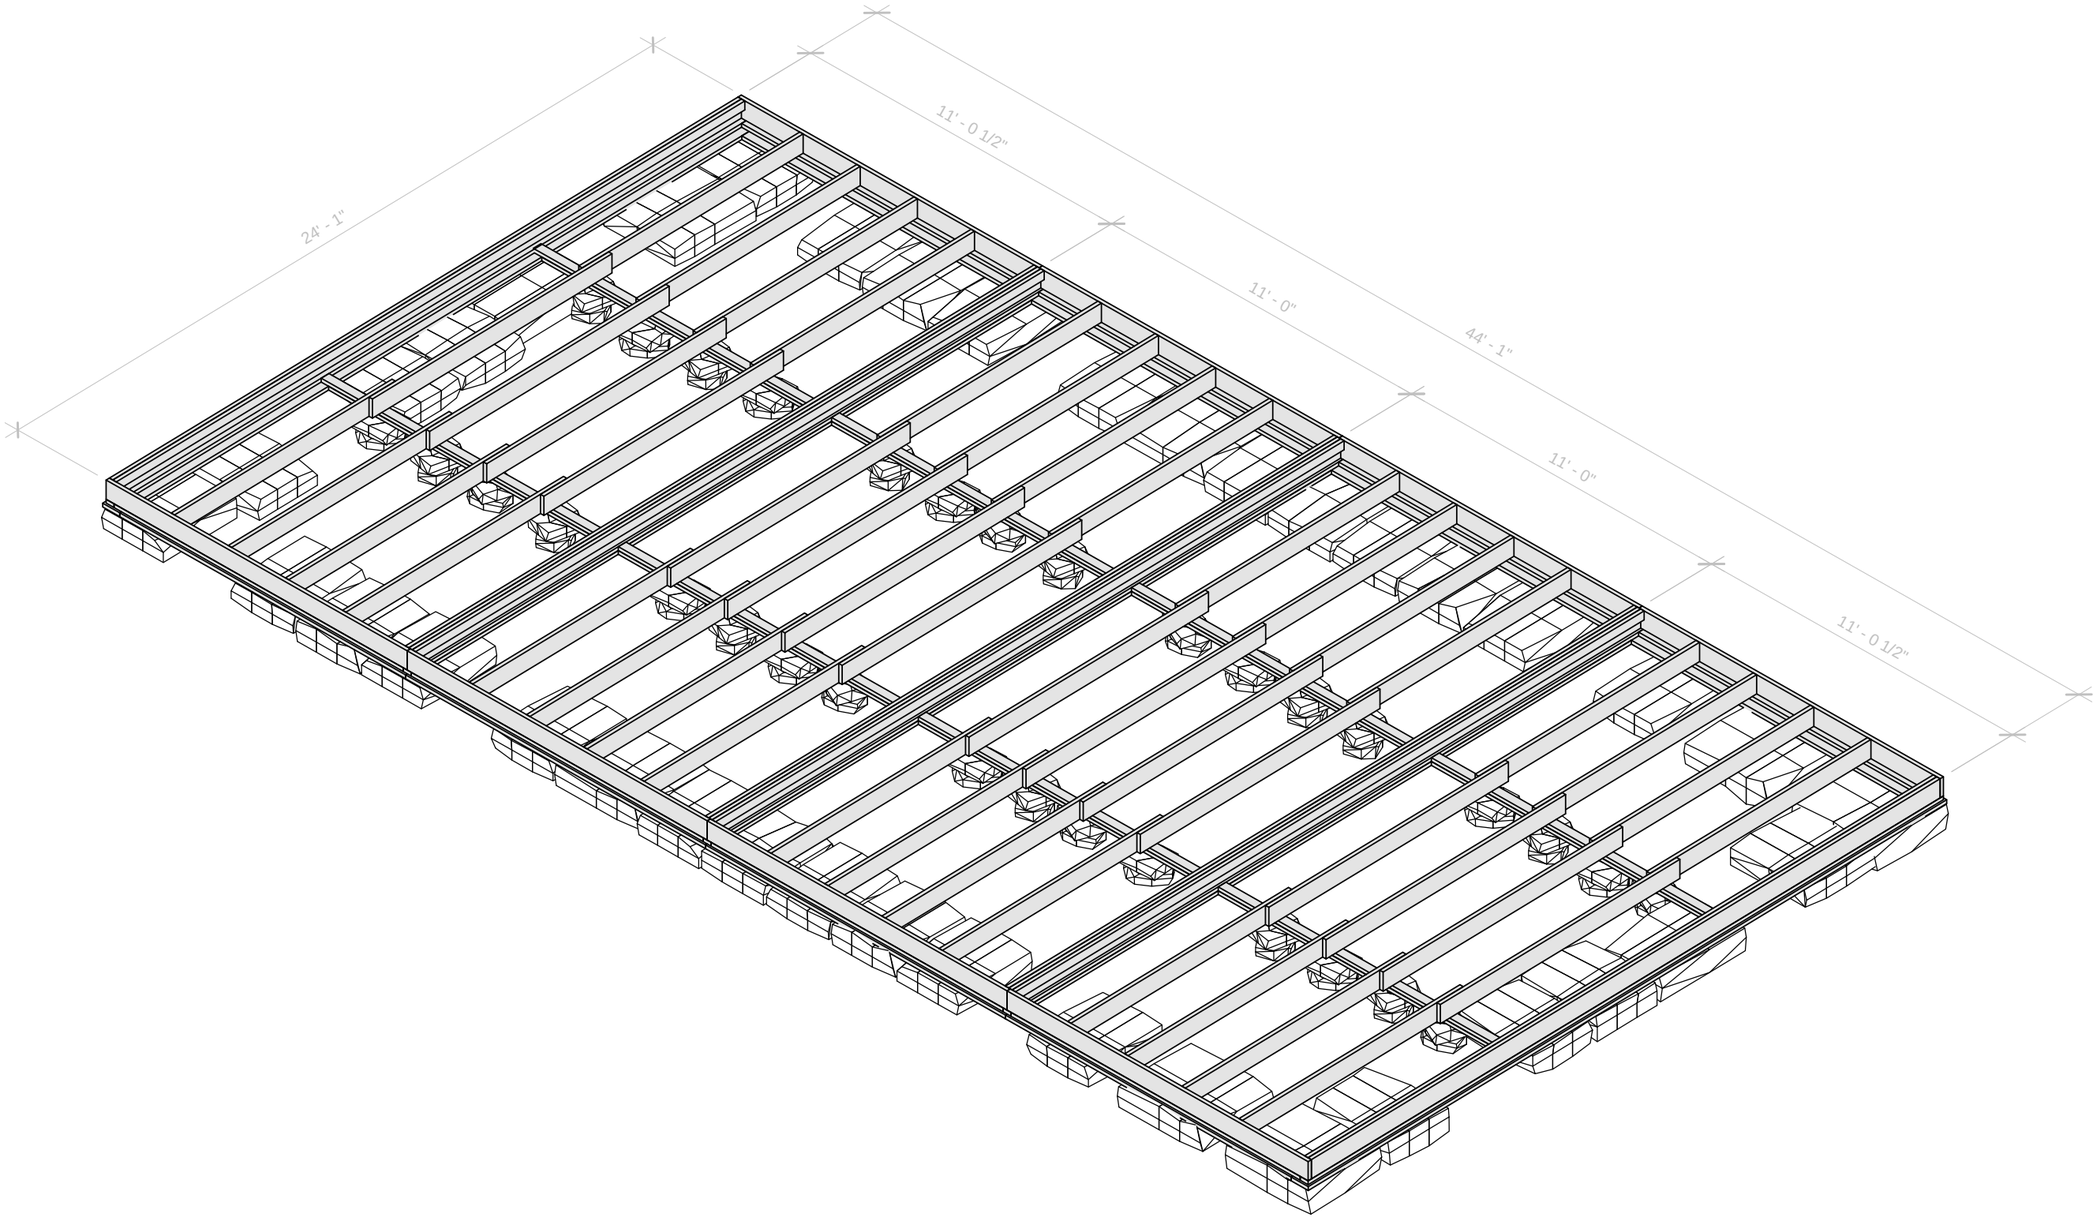

Carleton Immersive Media Studio

Carleton University
Visualization and Simulation Building,
Fourth Floor
1125 Colonel By Drive
Ottawa, ON, K1S5B6


t: 613 520 2600 x2867
f: 613 520 7841
info@cims.carleton.ca
www.cims.carleton.ca


Mission Covenant, Young, SK

Floor Framing Axo

Project	CDMICA	A108
Date	Issue Date	
Drawn by	Author	Do not scale drawings.
Checked by	Checker	Scale

29/07/2013 2:45:17 PM

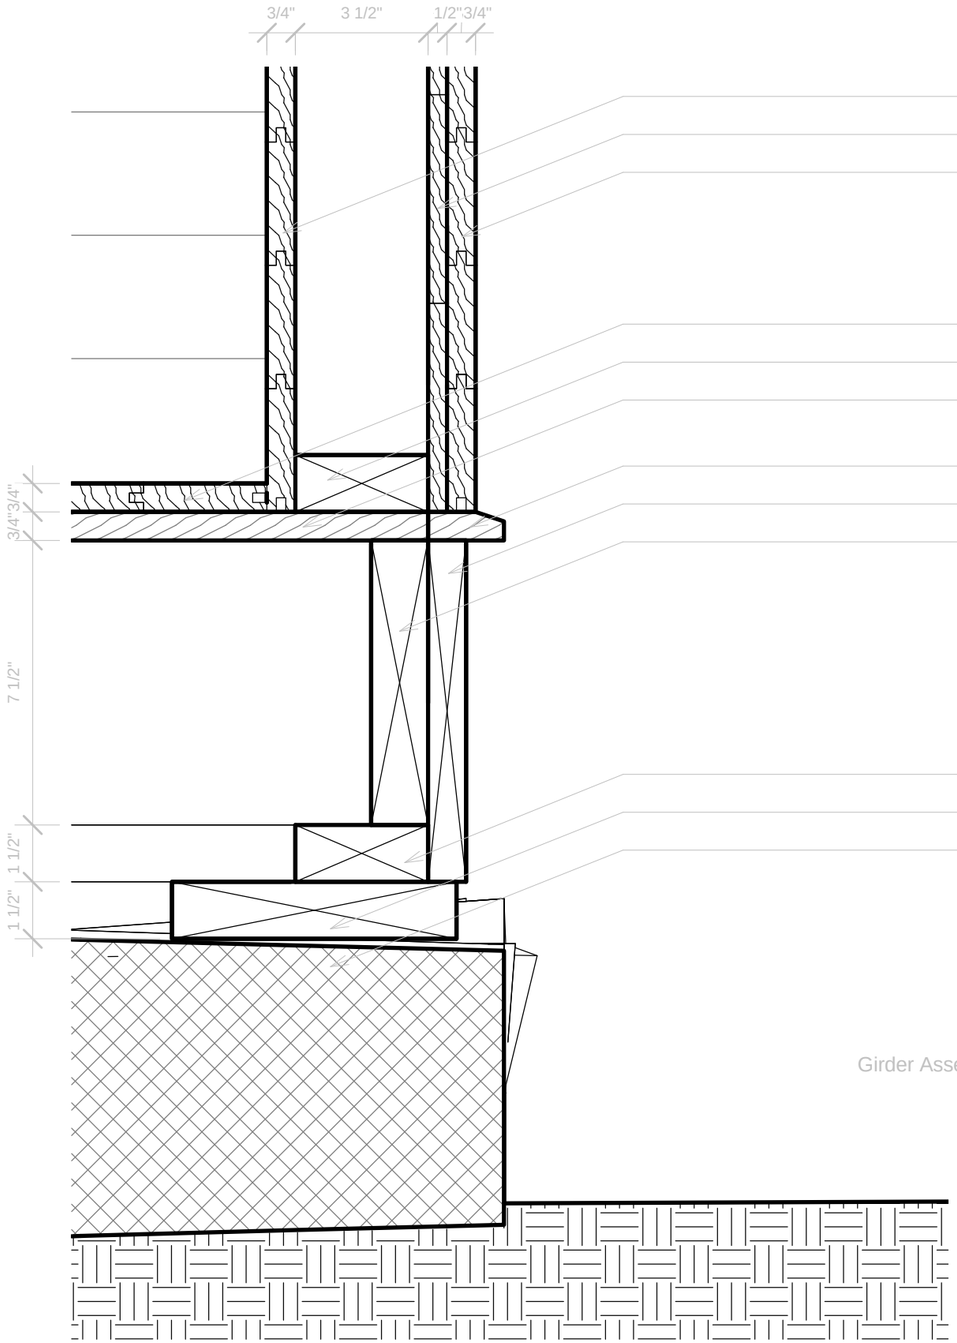

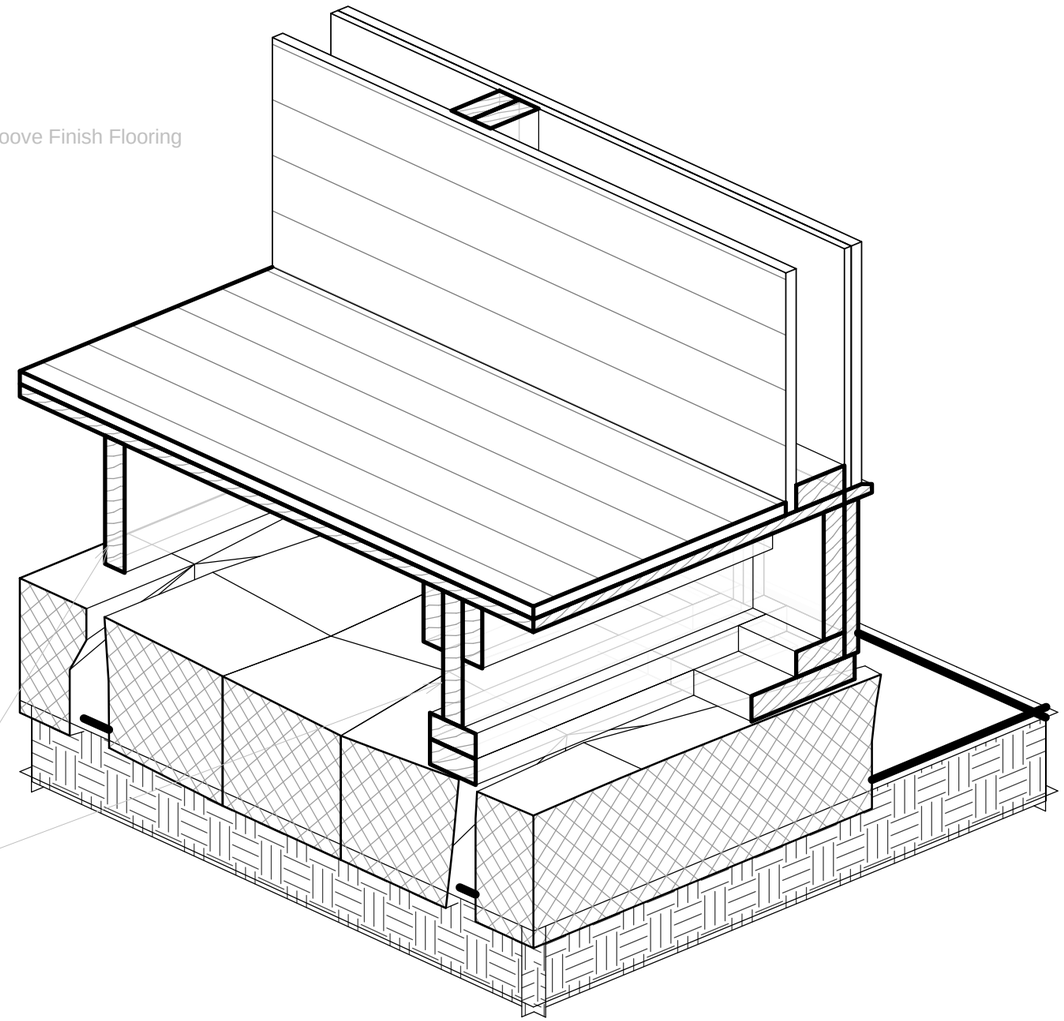

Carleton Immersive Media Studio

Carleton University
Visualization and Simulation Building,
Fourth Floor
1125 Colonel By Drive
Ottawa, ON, K1S5B6

t: 613 520 2600 x2867
f: 613 520 7841
info@cims.carleton.ca
www.cims.carleton.ca

Mission Covenant, Young, SK

Detail- Sill Plate


Project	CDMICA
Date	Issue Date
Drawn by	Author
Checked by	Checker


A109

Do not scale drawings.

Scale 3" = 1'-0"

29/07/2013 2:45:31 PM

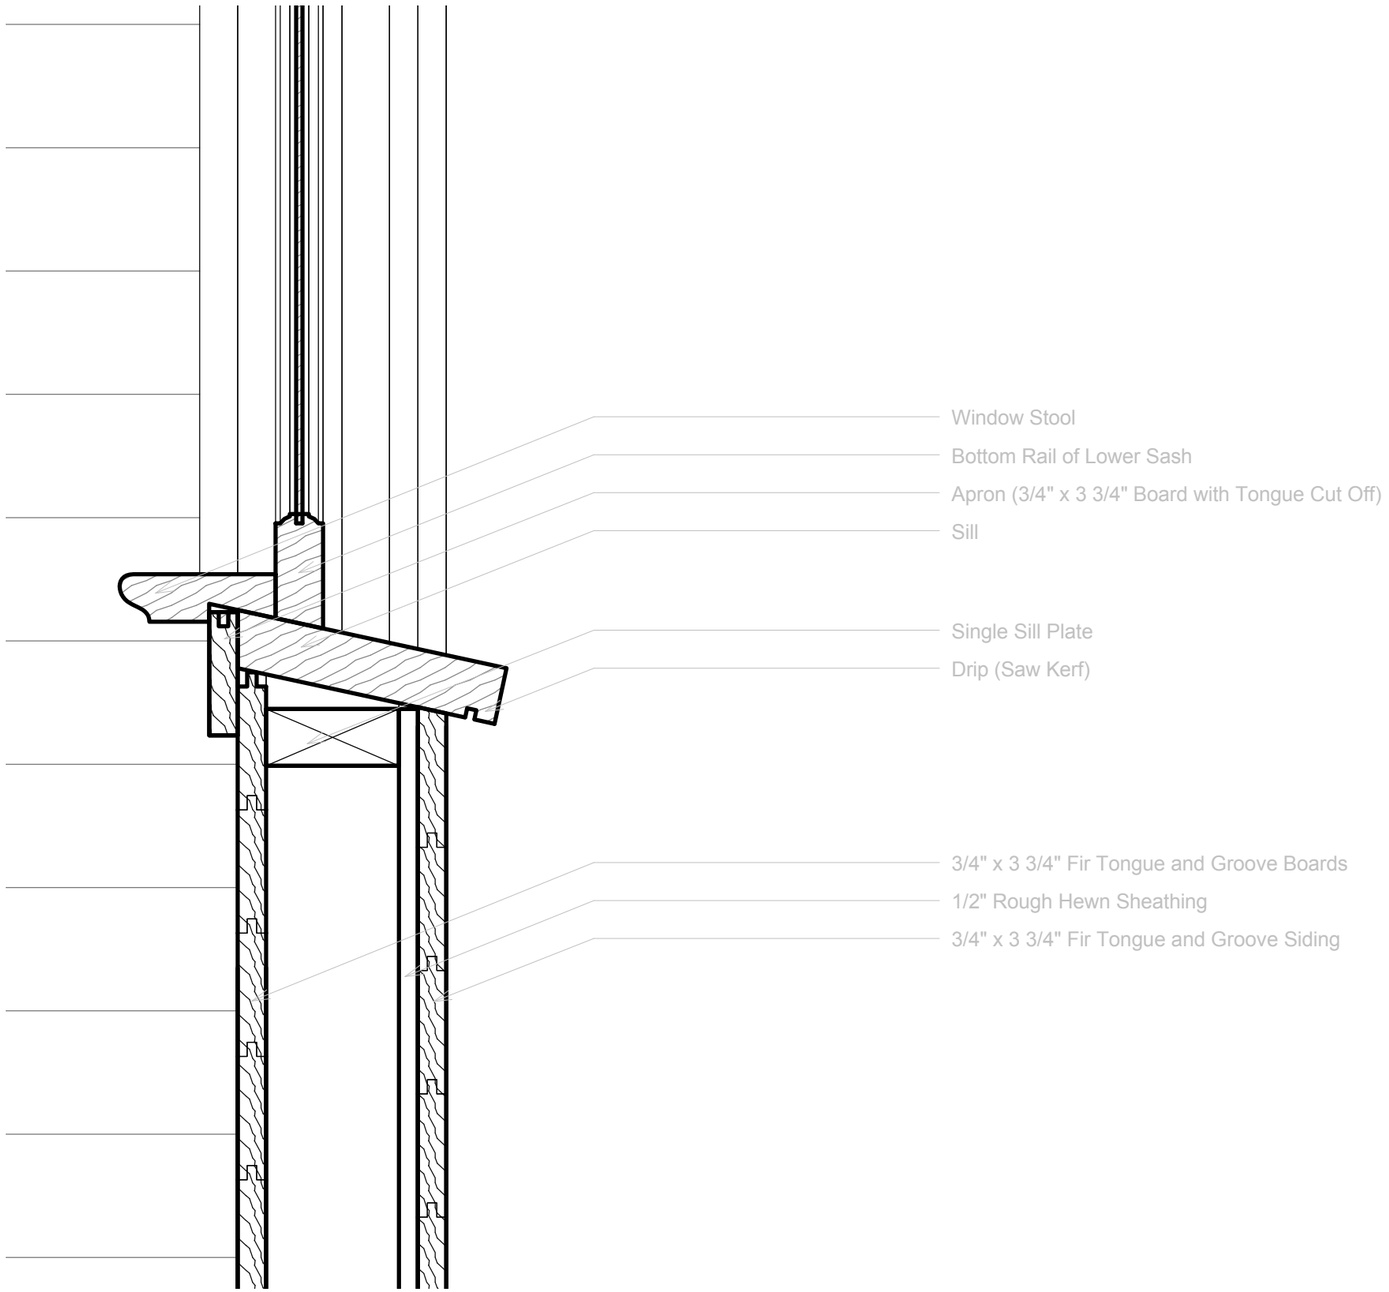

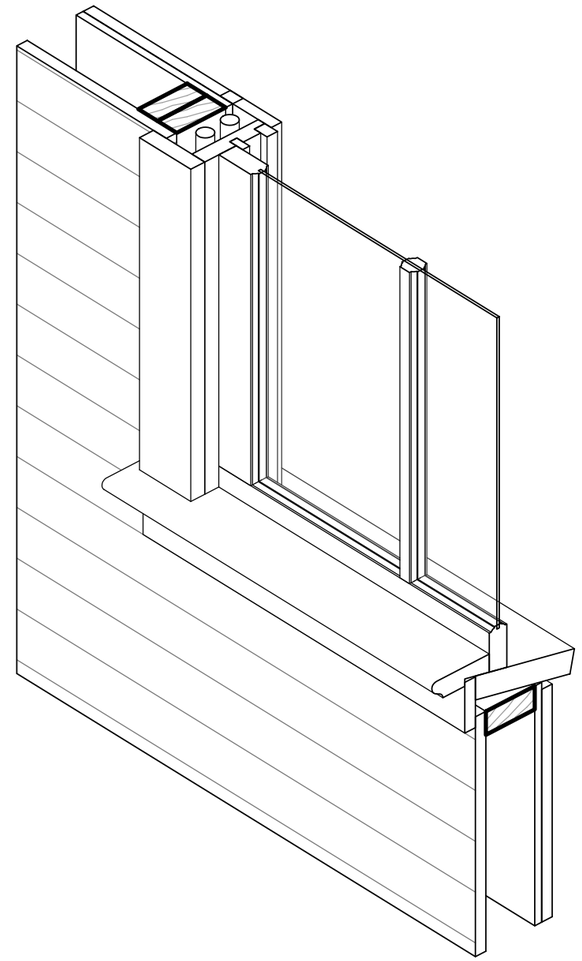

Carleton Immersive Media Studio

Carleton University
Visualization and Simulation Building,
Fourth Floor
1125 Colonel By Drive
Ottawa, ON, K1S5B6


t: 613 520 2600 x2867
f: 613 520 7841
info@cims.carleton.ca
www.cims.carleton.ca


Mission Covenant, Young, SK

Detail- Window Sill

Project	CDMICA	A110
Date	Issue Date	
Drawn by	Author	Do not scale drawings.
Checked by	Checker	Scale 3" = 1'-0"

29/07/2013 2:46:26 PM

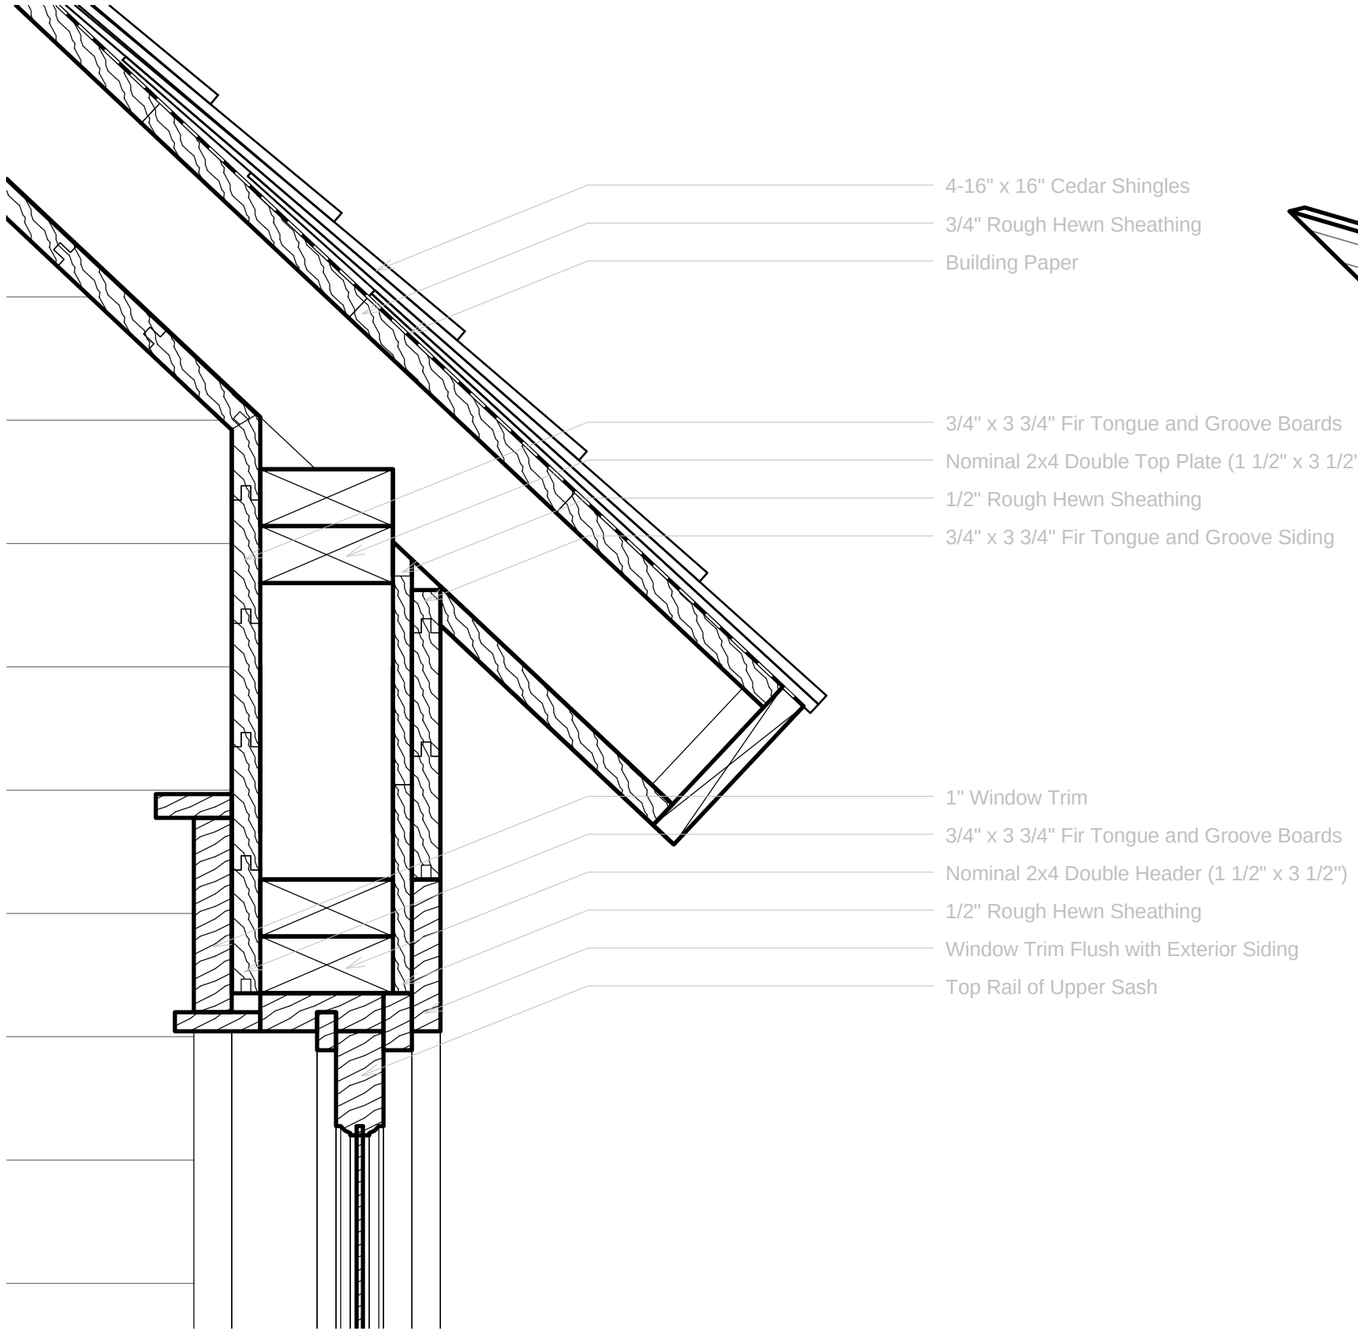

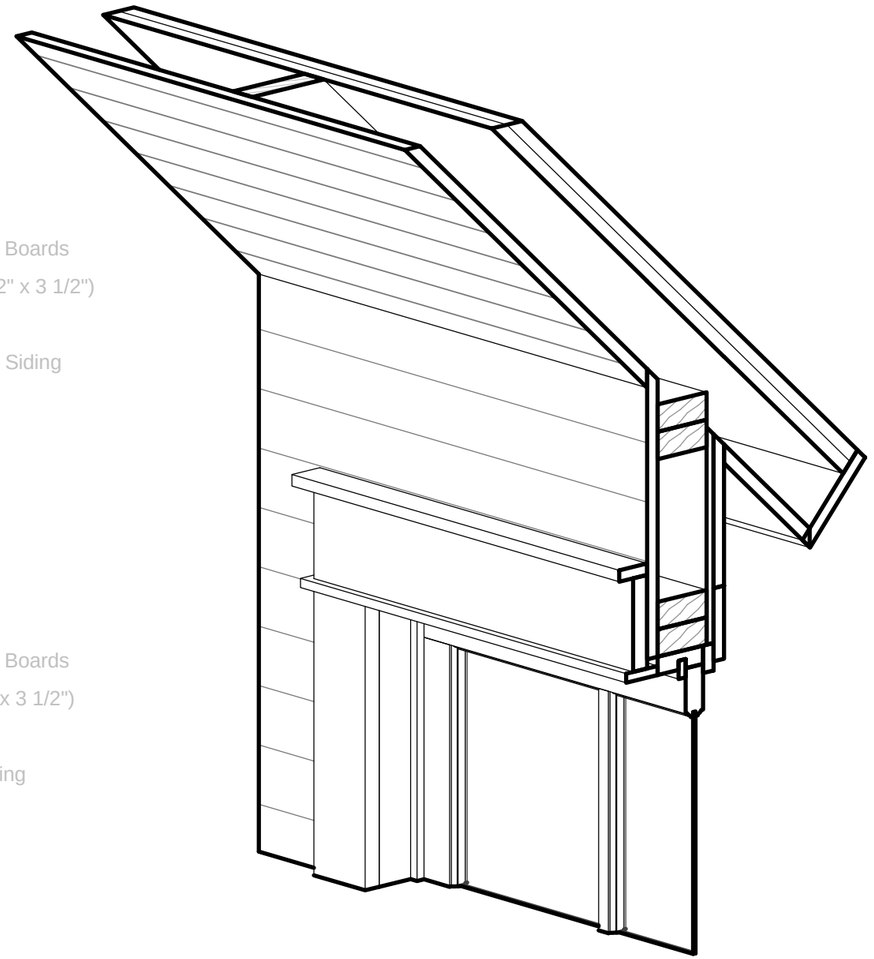

Carleton Immersive Media Studio

Carleton University
Visualization and Simulation Building,
Fourth Floor
1125 Colonel By Drive
Ottawa, ON, K1S5B6

t: 613 520 2600 x2867
f: 613 520 7841
info@cims.carleton.ca
www.cims.carleton.ca

Mission Covenant, Young, SK

Detail- Window/Wall Header

Project	CDMICA	A111	
Date	Issue Date		
Drawn by	Author	Do not scale drawings.	
Checked by	Checker	Scale	3" = 1'-0"

29/07/2013 2:46:31 PM