

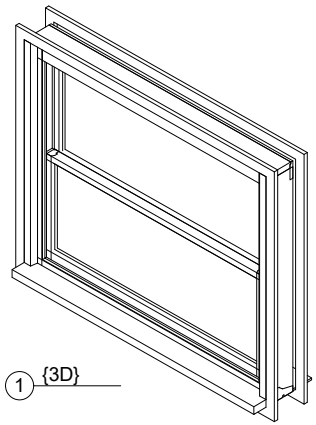



1 {3D}

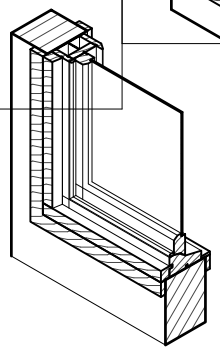


3 Axonometric detail 1

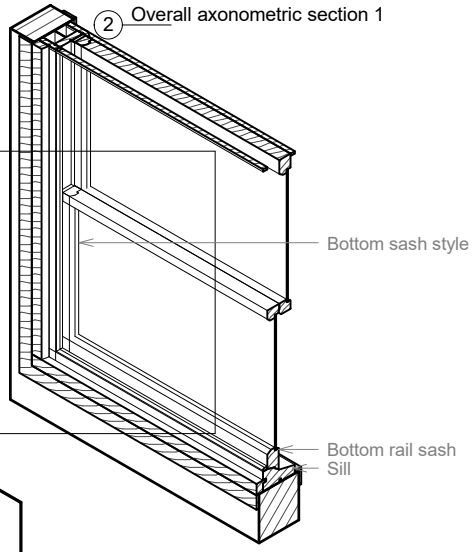




2 Overall axonometric section 1

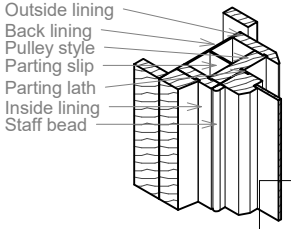


4 Axonometric detail 2

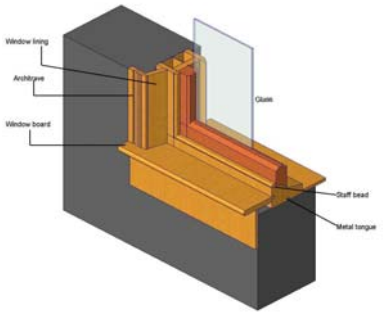

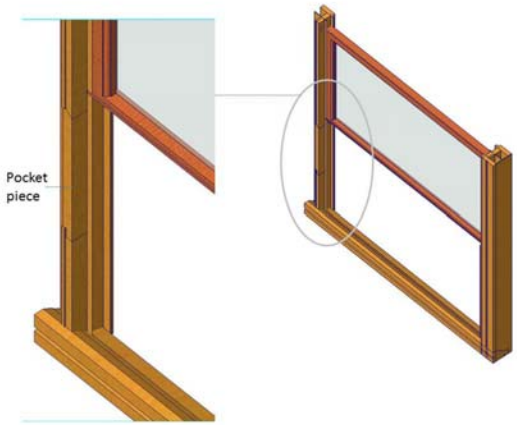Single hung Sash and frame window

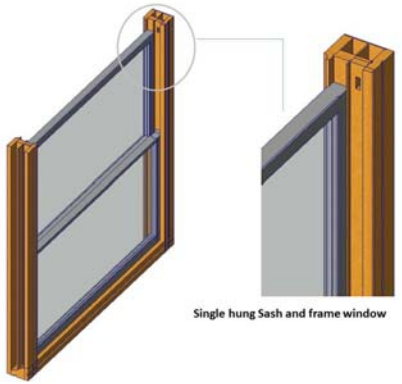
Carleton Immersive Media Studio
Carleton University
Visualization and Simulation Building,
Fourth Floor
1125 Colonel By Drive
Ottawa, ON, K1S5B6
t: 613 520 2600 x2867
f: 613 520 7841
info@cims.carleton.ca
www.cims.carleton.ca

CDMICA

Axonometric- Single Hung Sash and Frame window

| | | |
|---|---|---|
| Project | CDMICA | A104 |
| Date | Issue Date | |
| Drawn by | Pallavi Swaranjali | Do not scale drawings. |
| Checked by | Checker | Scale |

5/29/2017 2:26:18 PM

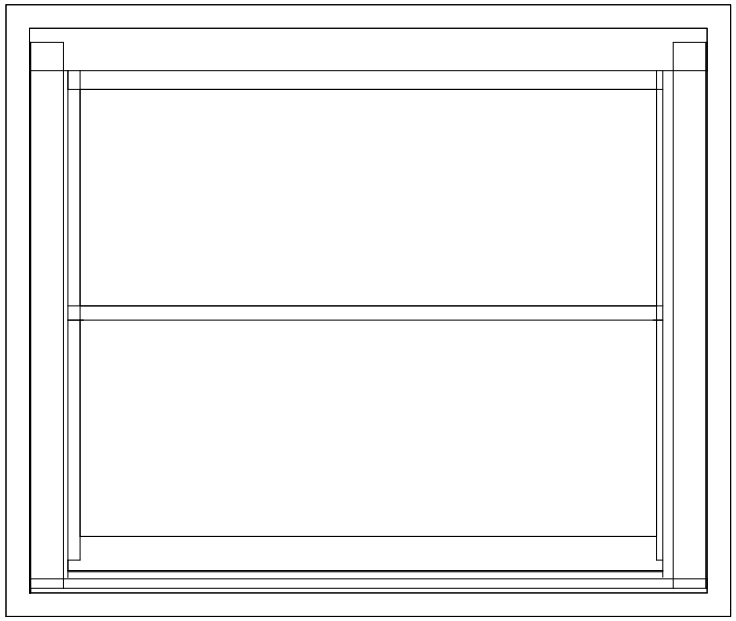

1 North
1" = 1'-0"

Carleton Immersive Media Studio

Carleton University
Visualization and Simulation Building,
Fourth Floor
1125 Colonel By Drive
Ottawa, ON, K1S5B6

t: 613 520 2600 x2867
f: 613 520 7841
info@cims.carleton.ca
www.cims.carleton.ca

CDMICA

Elevation- Single Hung Sash and Frame window


| | |
|---|---|
| Project | CDMICA |
| Date | Issue Date |
| Drawn by | Palalvi Swaranjali |
| Checked by | Checker |

A103

Do not scale drawings.

Scale 1" = 1'-0"

5/29/2017 2:26:00 PM

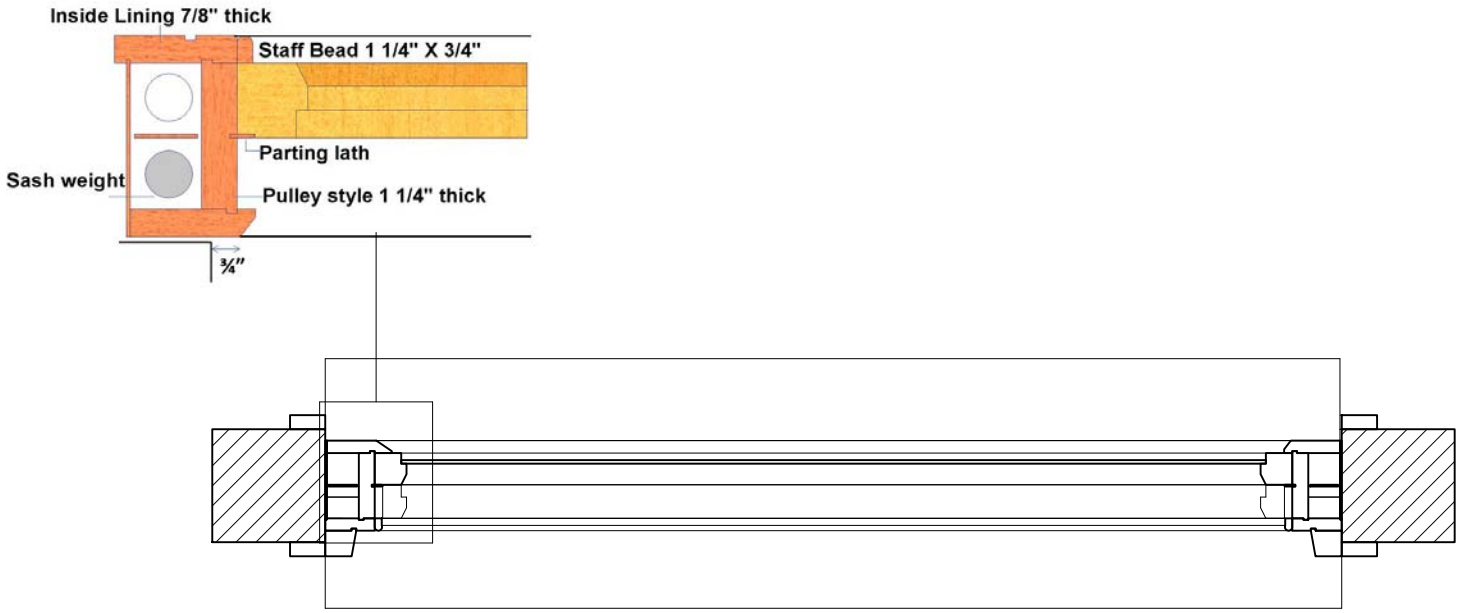


1 Plan


Carleton Immersive Media Studio
Carleton University
Visualization and Simulation Building,
Fourth Floor
1125 Colonel By Drive
Ottawa, ON, K1S5B6
t: 613 520 2600 x2867
f: 613 520 7841
info@cims.carleton.ca
www.cims.carleton.ca

CDMICA


Plan- Single hung Sash and Frame window

| | | |
|---|---|---|
| Project | CDMICA | A102 |
| Date | Issue Date | |
| Drawn by | Pallavi Swaranjali | Do not scale drawings. |
| Checked by | Checker | Scale |


5/29/2017 2:25:41 PM

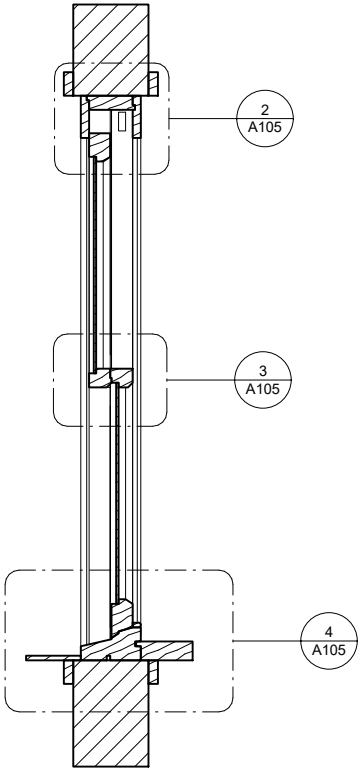



1 Section 1
1" = 1'-0"

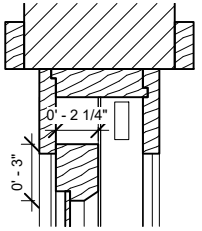


2 Section 1 - Top
1 : 6

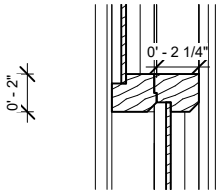


3 Section 1 - Mid
1 : 6

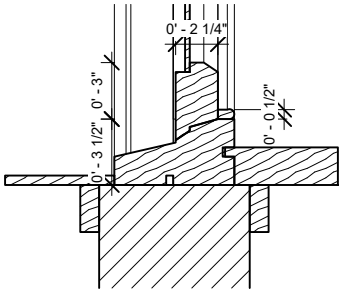


4 Section 1 - Bottom
1 : 6

| | | | |
|---|---|---|---|
| Carleton Immersive Media Studio | Carleton University<br>Visualization and Simulation Building,<br>Fourth Floor<br>1125 Colonel By Drive<br>Ottawa, ON, K1S5B6 | t: 613 520 2600 x2867<br>f: 613 520 7841<br>info@cims.carleton.ca<br>www.cims.carleton.ca | CDMICA |
| Section-Single hung sash and frame window | Project: CDMICA | Date: Issue Date | Drawn by: Pallavi Swaranjali |
| Checked by: Checker | A105 | Do not scale drawings. | Scale: As indicated |

5/29/2017 2:26:33 PM