
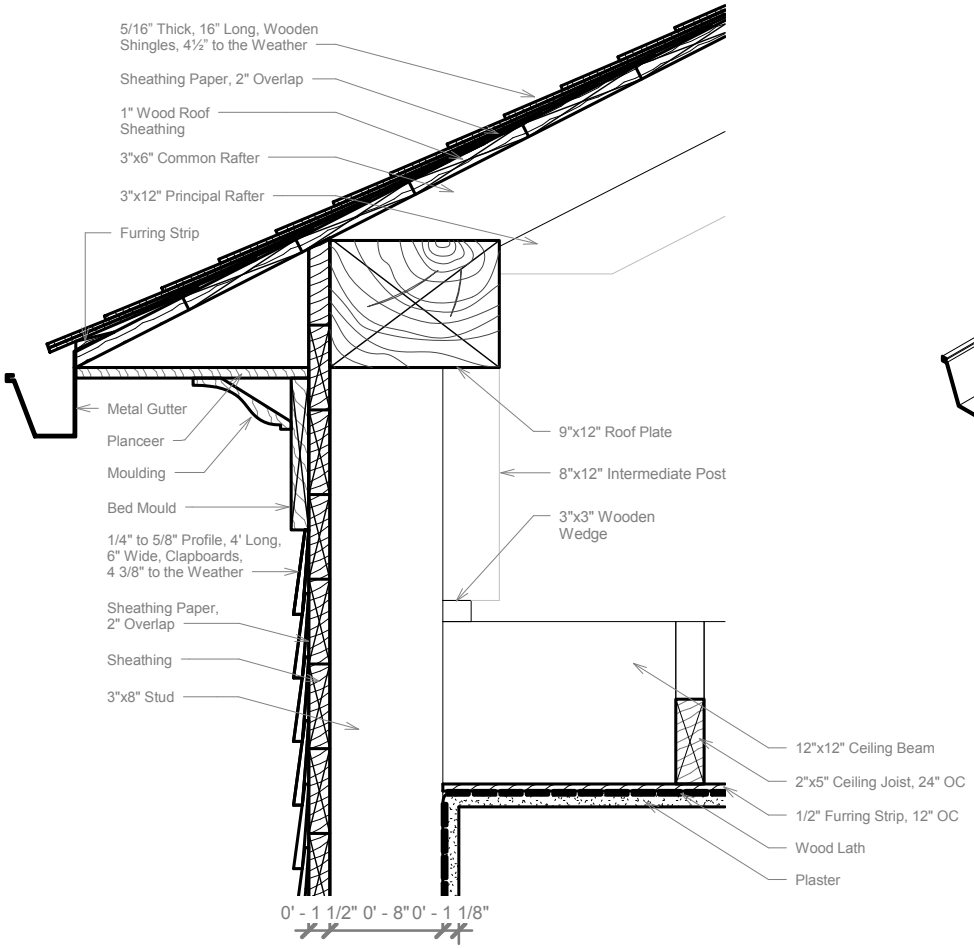


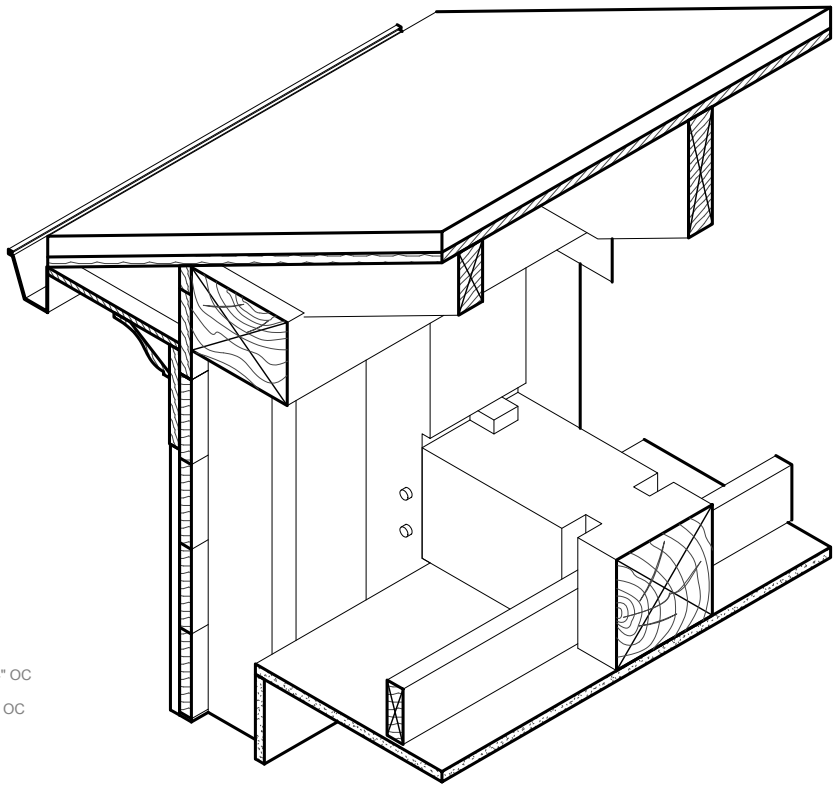

Carleton Immersive Media Studio
Carleton University
Visualization and Simulation Building,
Fourth Floor
1125 Colonel By Drive
Ottawa, ON, K1S5B6
t: 613 520 2600 x2867
f: 613 520 7841
info@cims.carleton.ca
www.cims.carleton.ca

Grace Church (1846 - 1963), Markham Ontario

Section Detail - Wall Plate


Project	CDMICA
Date	31/07/2013
Drawn by	P. Akiki
Checked by	A. Piwowar


1

Do not scale drawings.

Scale 1 1/2" = 1'-0"

8/1/2013 2:59:25 PM

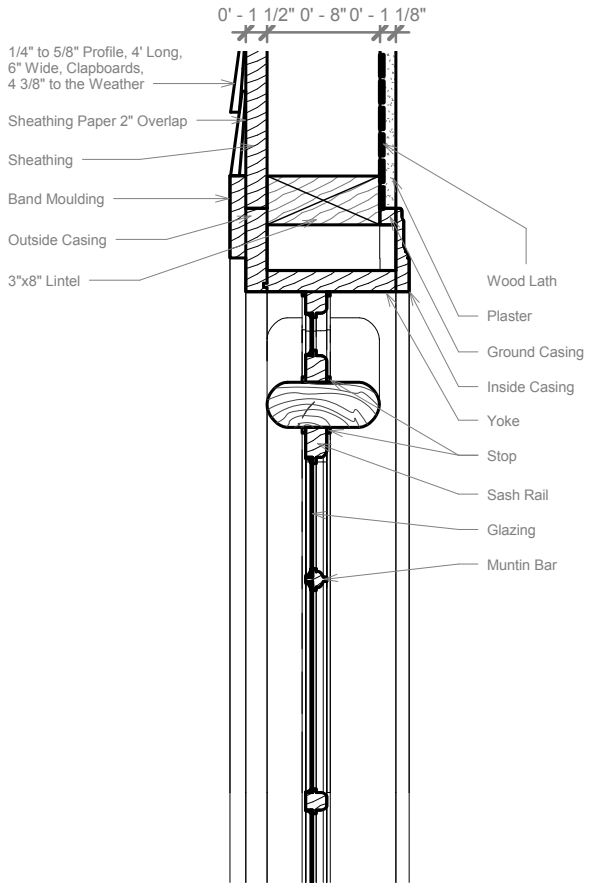

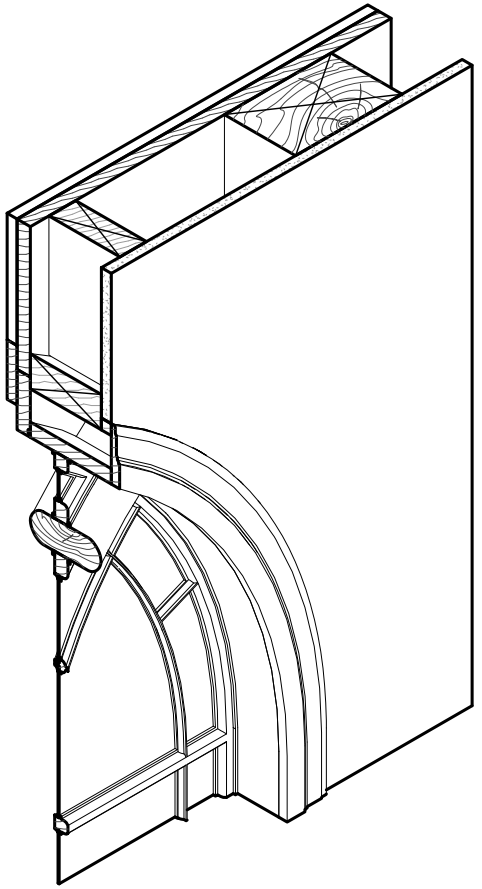

Carleton Immersive Media Studio

Carleton University
Visualization and Simulation Building,
Fourth Floor
1125 Colonel By Drive
Ottawa, ON, K1S5B6


t: 613 520 2600 x2867
f: 613 520 7841
info@cims.carleton.ca
www.cims.carleton.ca


Grace Church (1846 - 1963),
Markham Ontario

Section Detail - Window Frame

Project	CDMICA	2	
Date	31/07/2013		
Drawn by	P. Akiki	Do not scale drawings.	
Checked by	A. Piwowar	Scale	1 1/2" = 1'-0"

8/1/2013 2:59:31 PM

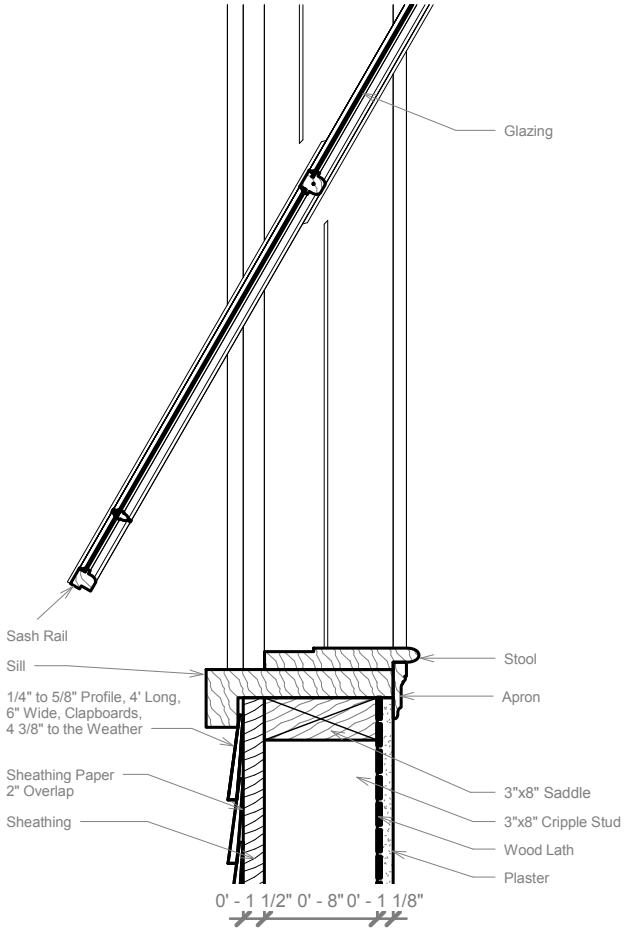

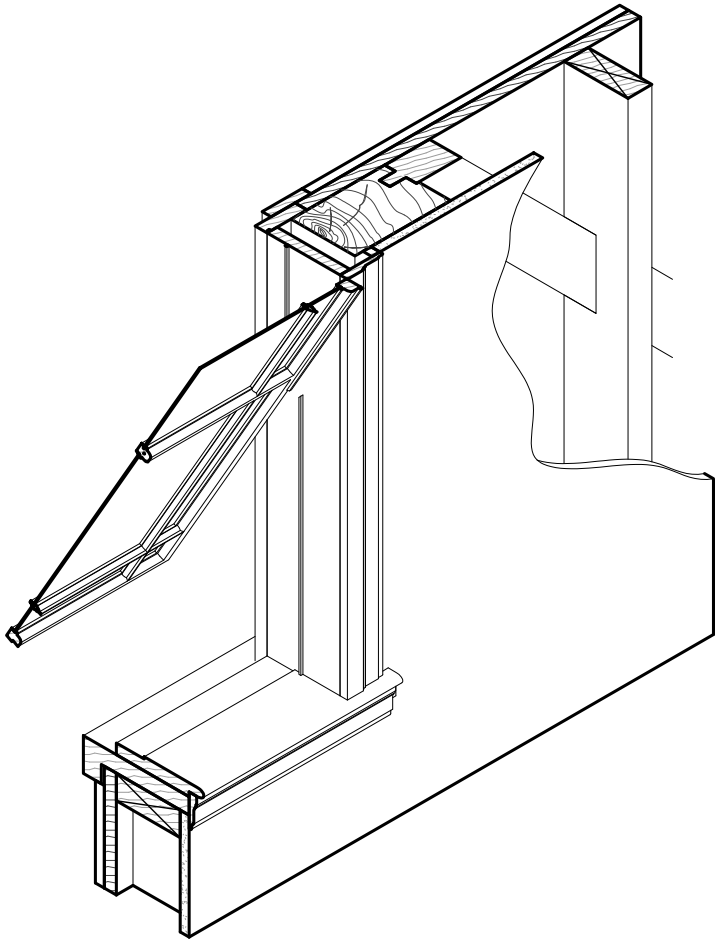


Carleton Immersive Media Studio
Carleton University
Visualization and Simulation Building,
Fourth Floor
1125 Colonel By Drive
Ottawa, ON, K1S5B6
t: 613 520 2600 x2867
f: 613 520 7841
info@cims.carleton.ca
www.cims.carleton.ca


Grace Church (1846 - 1963),
Markham Ontario

Section Detail - Window Sill

Project	CDMICA	3	
Date	31/07/2013		
Drawn by	P. Akiki	Do not scale drawings.	
Checked by	A. Piwowar	Scale	1 1/2" = 1'-0"

8/1/2013 2:59:44 PM

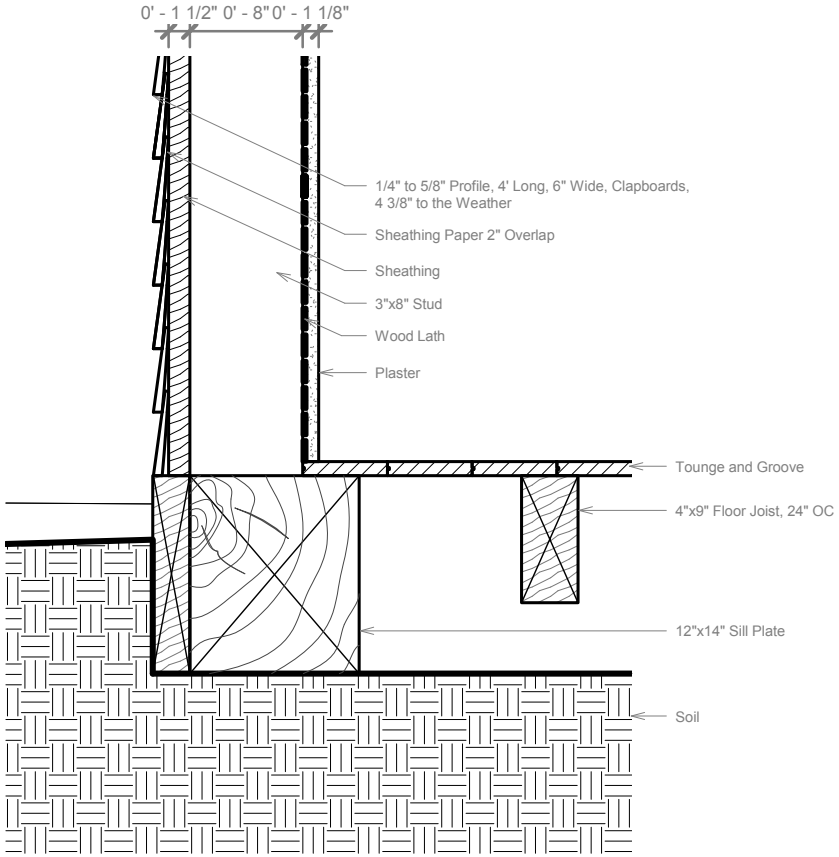

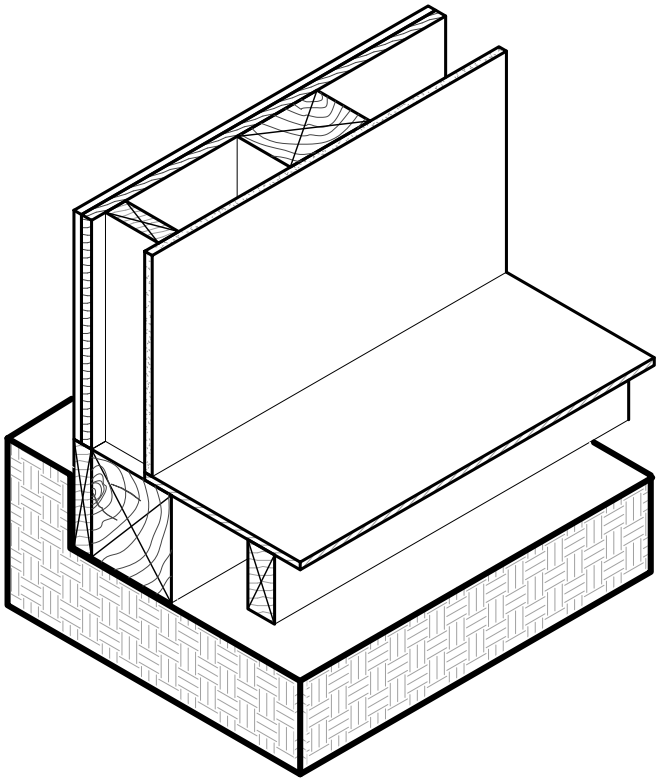

Carleton Immersive Media Studio

Carleton University
Visualization and Simulation Building,
Fourth Floor
1125 Colonel By Drive
Ottawa, ON, K1S5B6


t: 613 520 2600 x2867
f: 613 520 7841
info@cims.carleton.ca
www.cims.carleton.ca


Grace Church (1846 - 1963),
Markham Ontario

Section Detail - Foundation

Project	CDMICA	4	
Date	31/07/2013		
Drawn by	P. Akiki	Do not scale drawings.	
Checked by	A. Piwowar	Scale	1 1/2" = 1'-0"

8/1/2013 2:59:49 PM

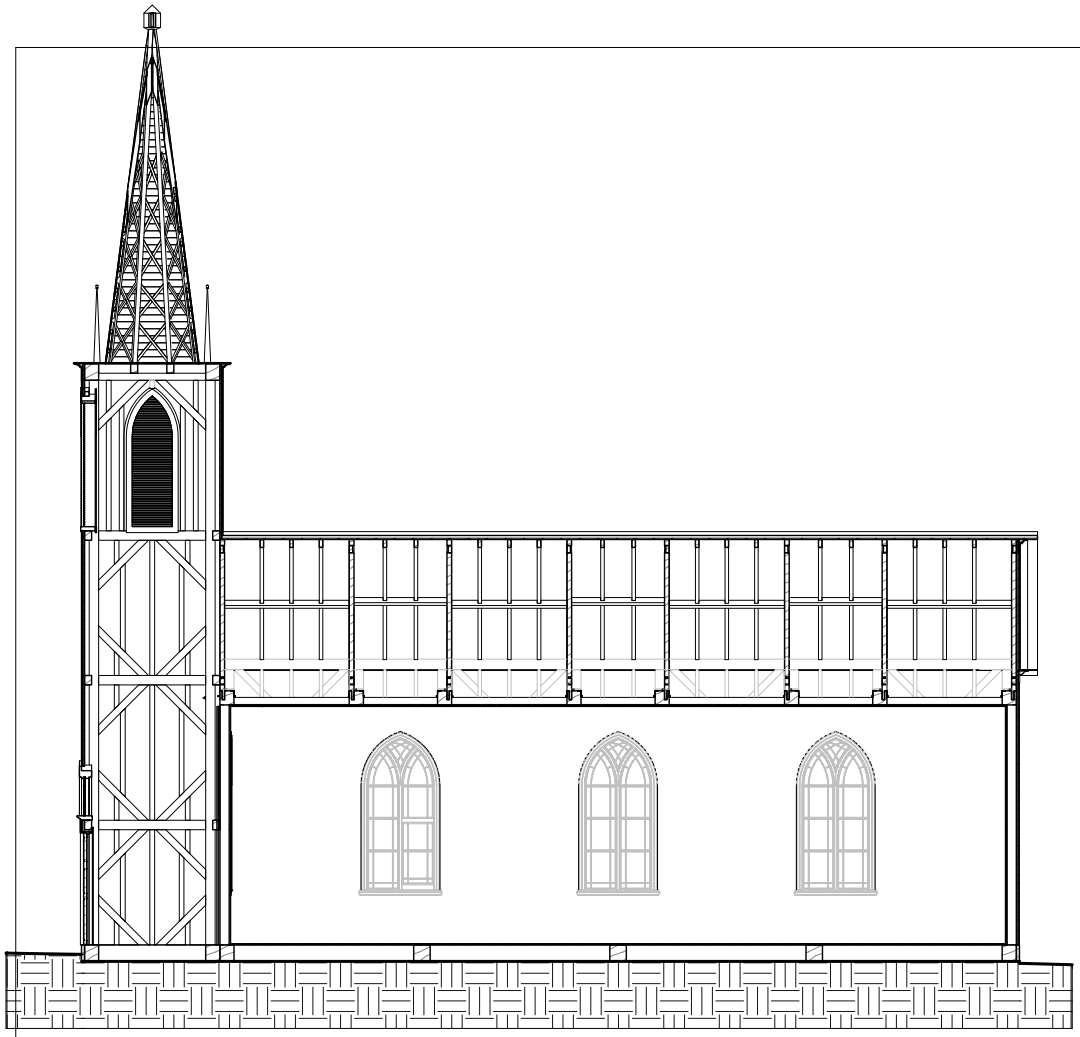

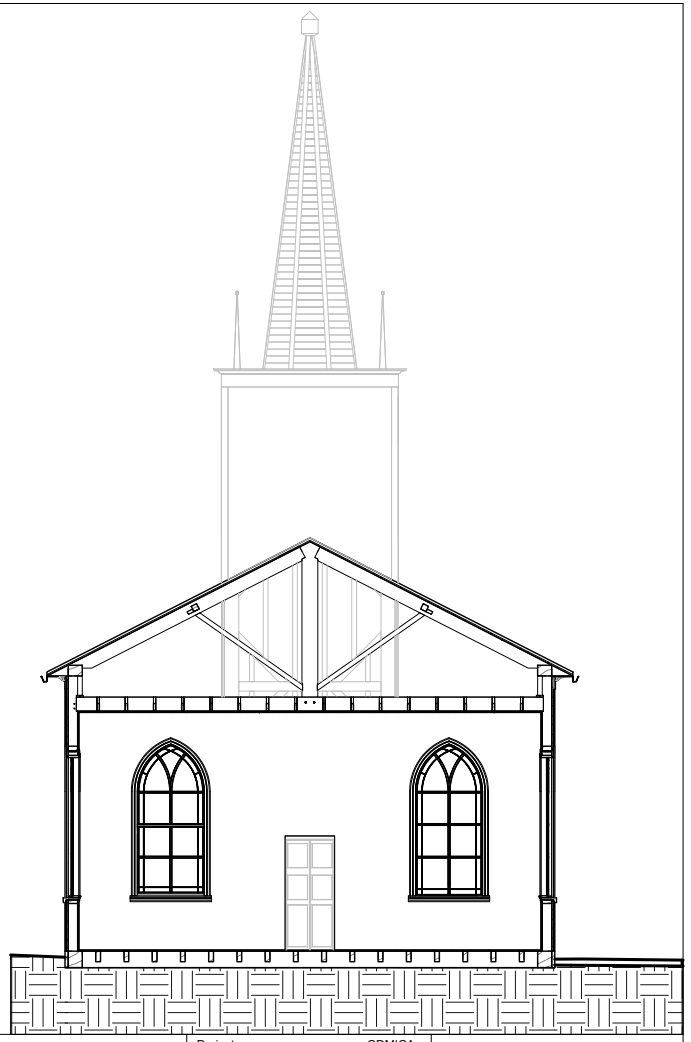

Carleton Immersive Media Studio

Carleton University
Visualization and Simulation Building,
Fourth Floor
1125 Colonel By Drive
Ottawa, ON, K1S5B6

t: 613 520 2600 x2867
f: 613 520 7841
info@cims.carleton.ca
www.cims.carleton.ca

Grace Church (1846 - 1963),
Markham Ontario

Sections

Project	CDMICA
Date	31/07/2013
Drawn by	Author
Checked by	Checker

5

Do not scale drawings.


Scale

8/1/2013 3:00:09 PM



1 East

1 : 100

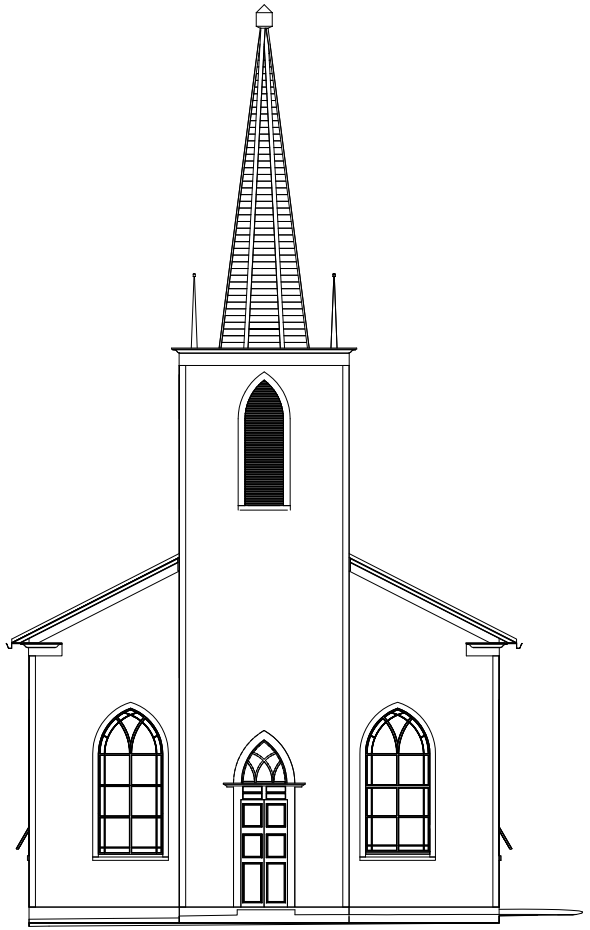

2 South

1 : 100

Carleton Immersive Media Studio

Carleton University
Visualization and Simulation Building,
Fourth Floor
1125 Colonel By Drive
Ottawa, ON, K1S5B6


t: 613 520 2600 x2867
f: 613 520 7841
info@cims.carleton.ca
www.cims.carleton.ca

Grace Church (1846 - 1963),
Markham Ontario

Elevations

Project	CDMICA	6	
Date	31/07/2013		
Drawn by	P. Akiki	Do not scale drawings.	
Checked by	A. Piwowar	Scale	1 : 100

8/1/2013 3:00:27 PM

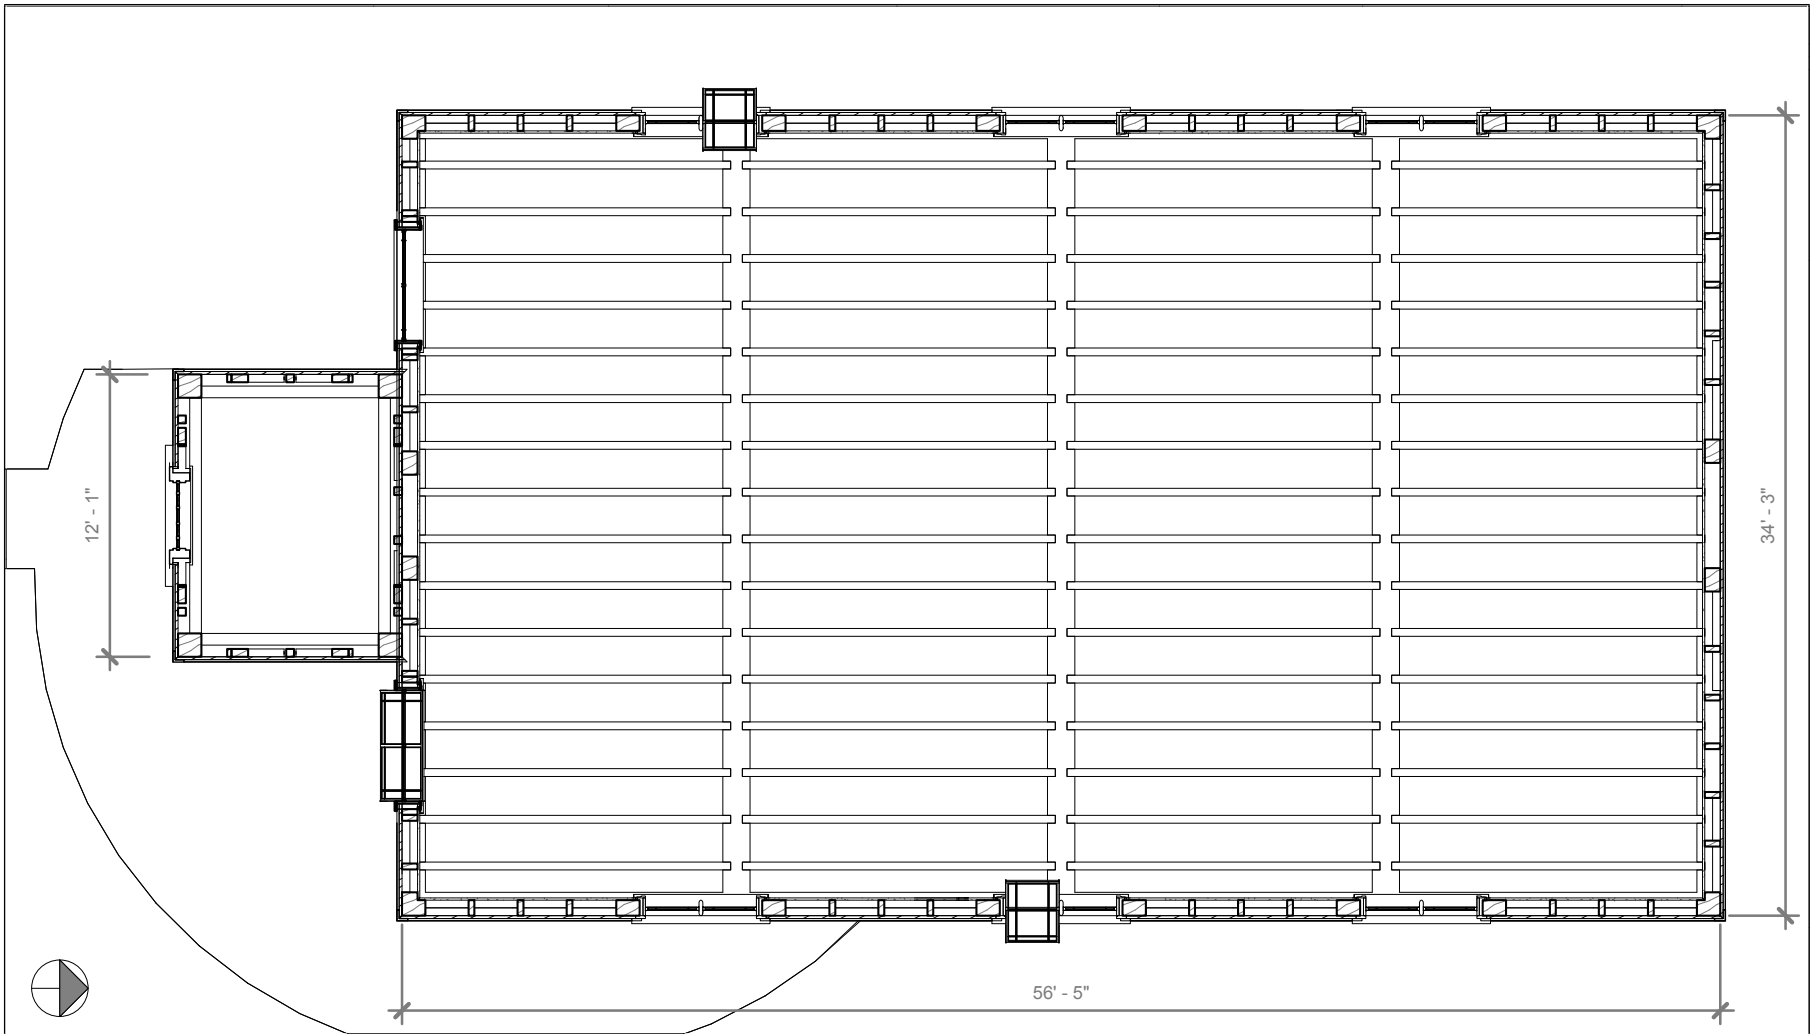

Carleton Immersive Media Studio

Carleton University
Visualization and Simulation Building,
Fourth Floor
1125 Colonel By Drive
Ottawa, ON, K1S5B6

t: 613 520 2600 x2867
f: 613 520 7841
info@cims.carleton.ca
www.cims.carleton.ca

Grace Church (1846 - 1963),
Markham Ontario

Plan

Project	CDMICA
Date	31/07/2013
Drawn by	Author
Checked by	Checker

7

Do not scale drawings.

Scale

8/1/2013 3:00:32 PM