
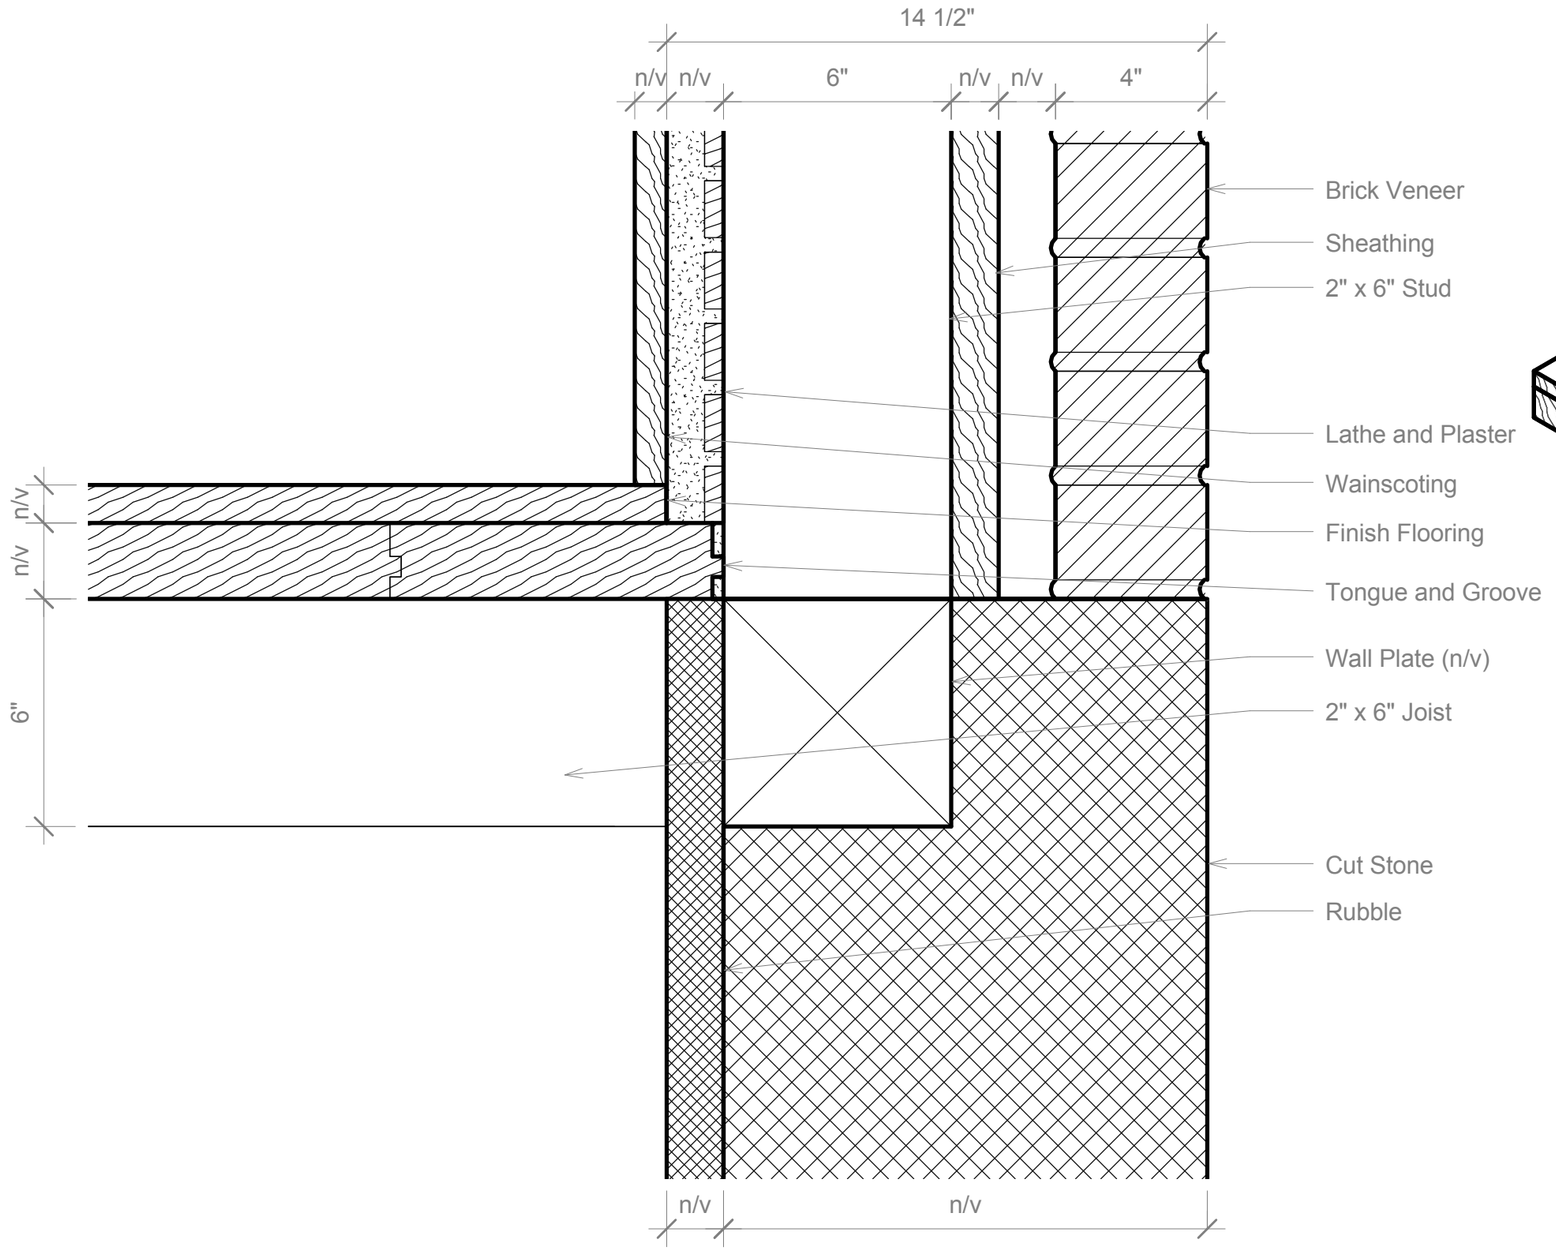


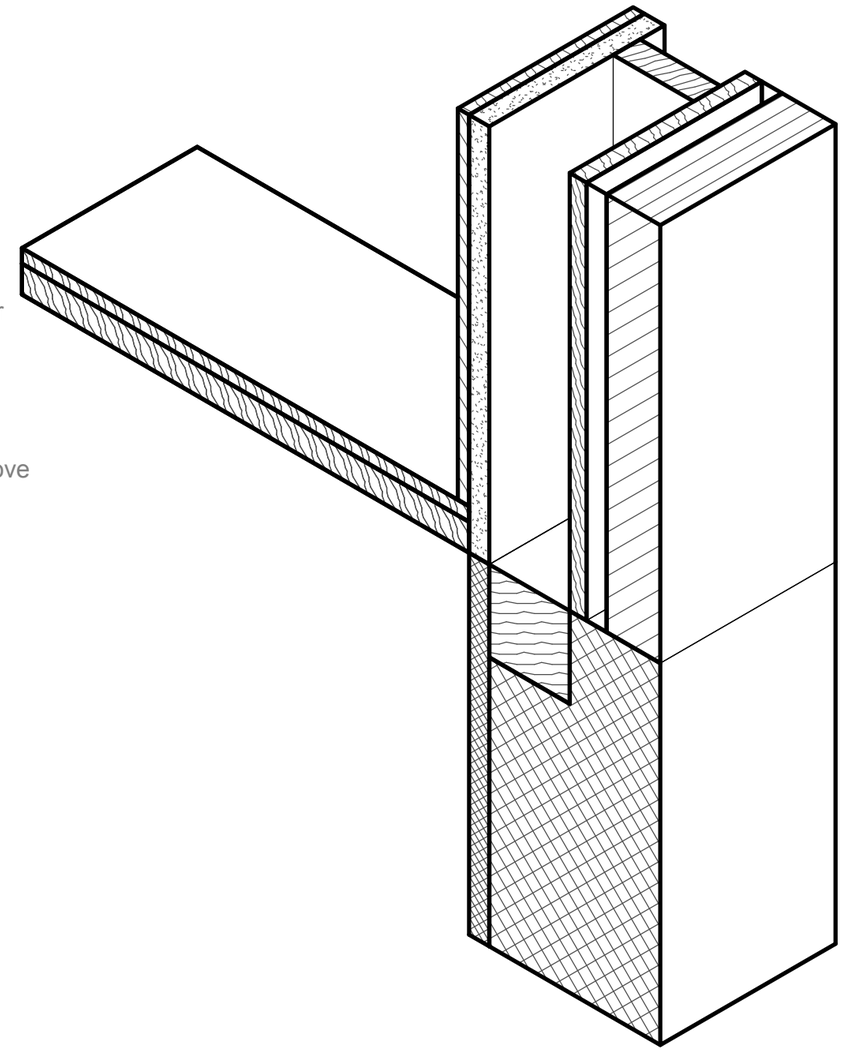

Carleton Immersive Media Studio

Carleton University
Visualization and Simulation Building,
Fourth Floor
1125 Colonel By Drive
Ottawa, ON, K1S5B6

t: 613 520 2600 x2867
f: 613 520 7841
info@cims.carleton.ca
www.cims.carleton.ca

Ashton United Church 1898

Section Detail - Sill Plate


Project	CDMICA
Date	05/06/2013
Drawn by	J. Rafeiro
Checked by	Checker


A101

Do not scale drawings.

Scale 3" = 1'-0"

01/08/2013 10:55:29 AM

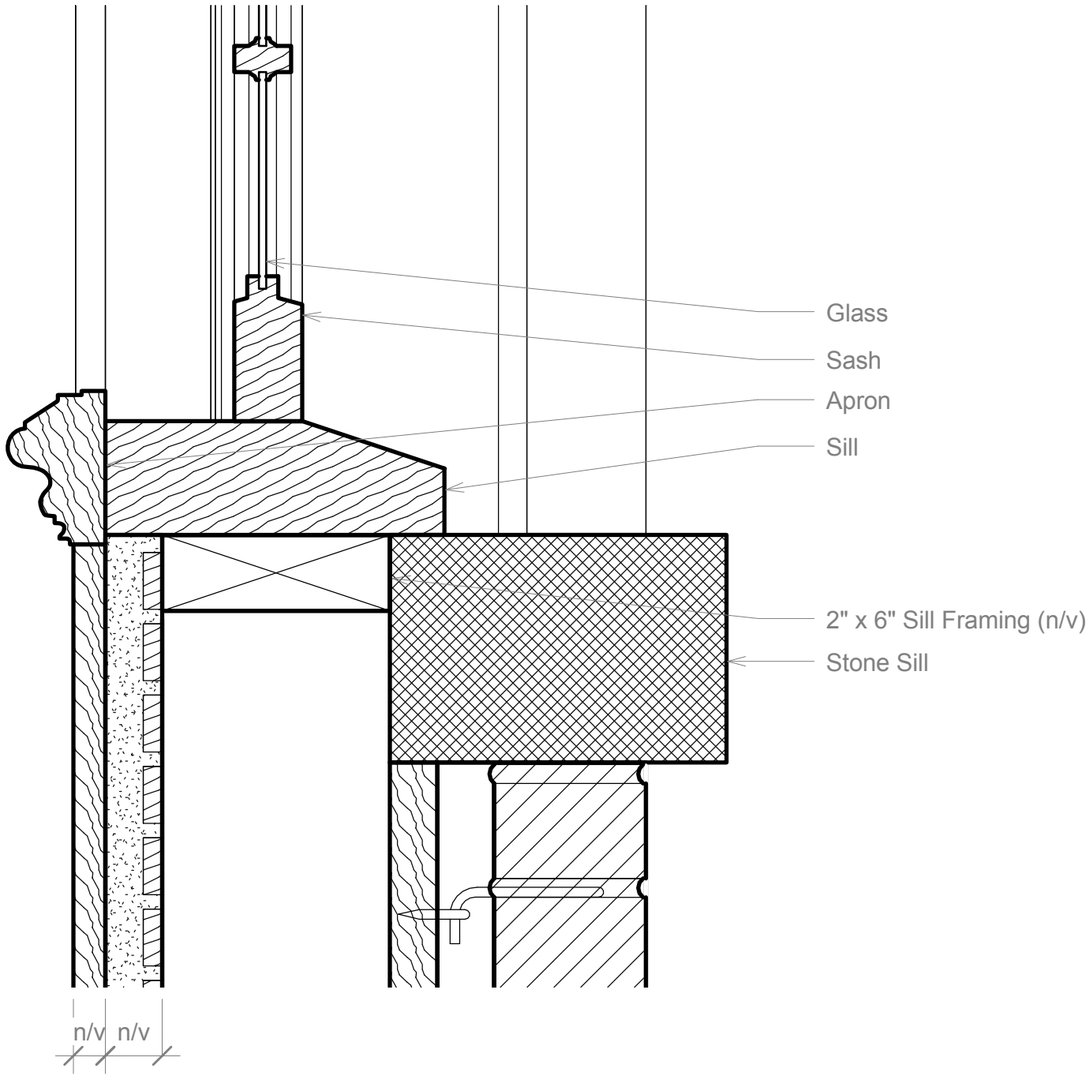

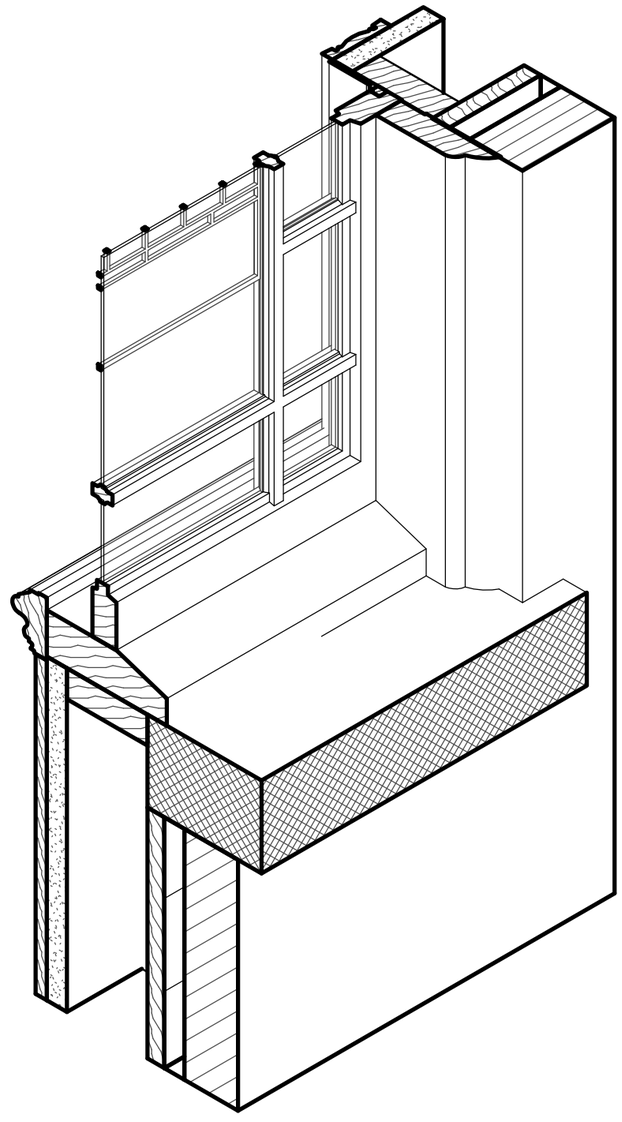

Carleton Immersive Media Studio

Carleton University
Visualization and Simulation Building,
Fourth Floor
1125 Colonel By Drive
Ottawa, ON, K1S5B6

t: 613 520 2600 x2867
f: 613 520 7841
info@cims.carleton.ca
www.cims.carleton.ca

Ashton United Church 1898

Section Detail - Window Sill


Project	CDMICA
Date	05/06/2013
Drawn by	J. Rafeiro
Checked by	Checker


A102

Do not scale drawings.

Scale 3" = 1'-0"

01/08/2013 10:55:45 AM

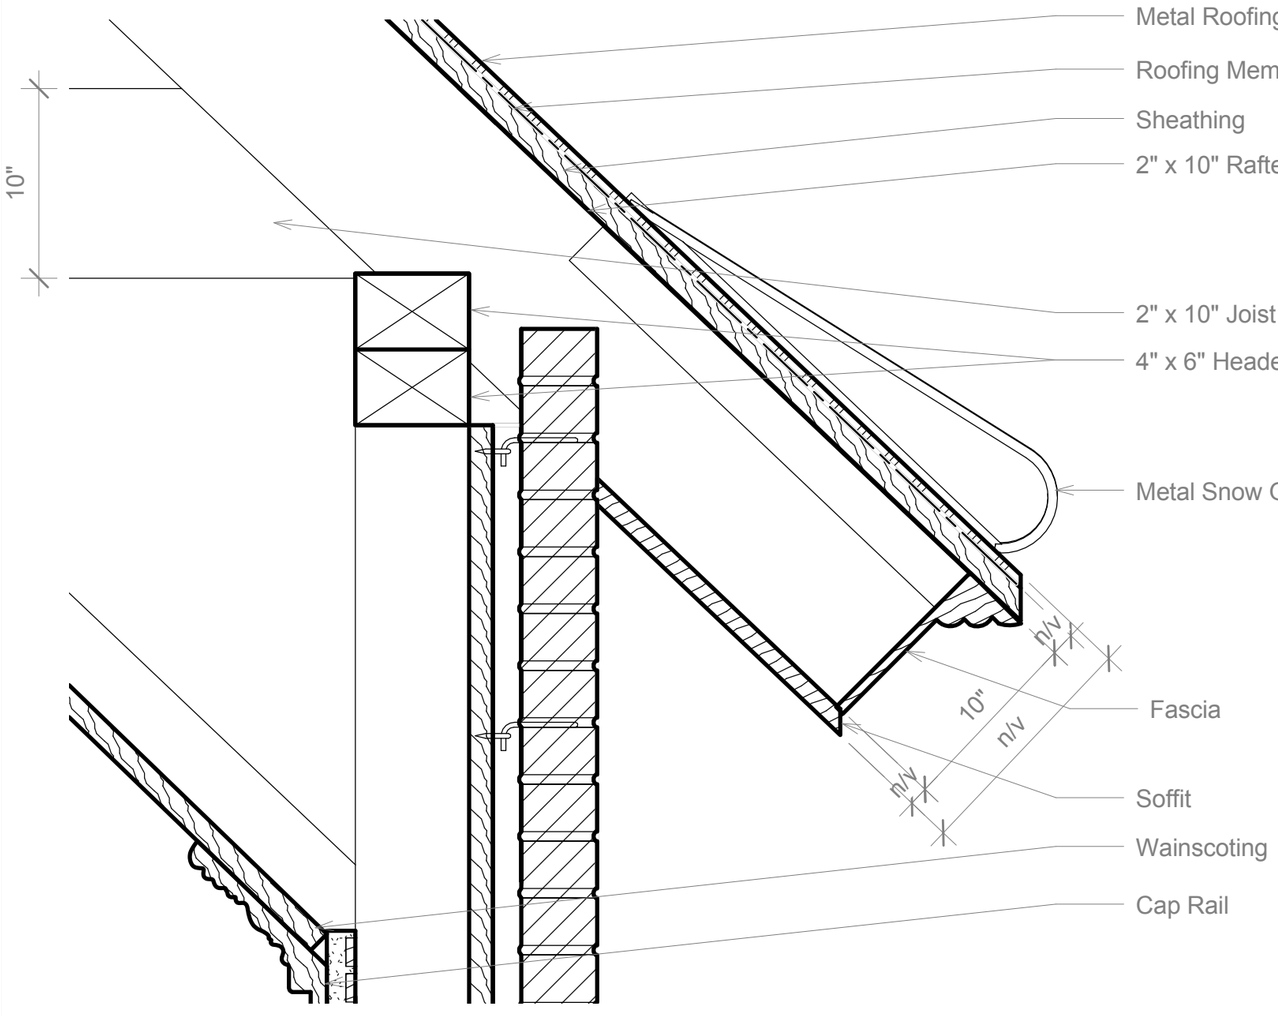

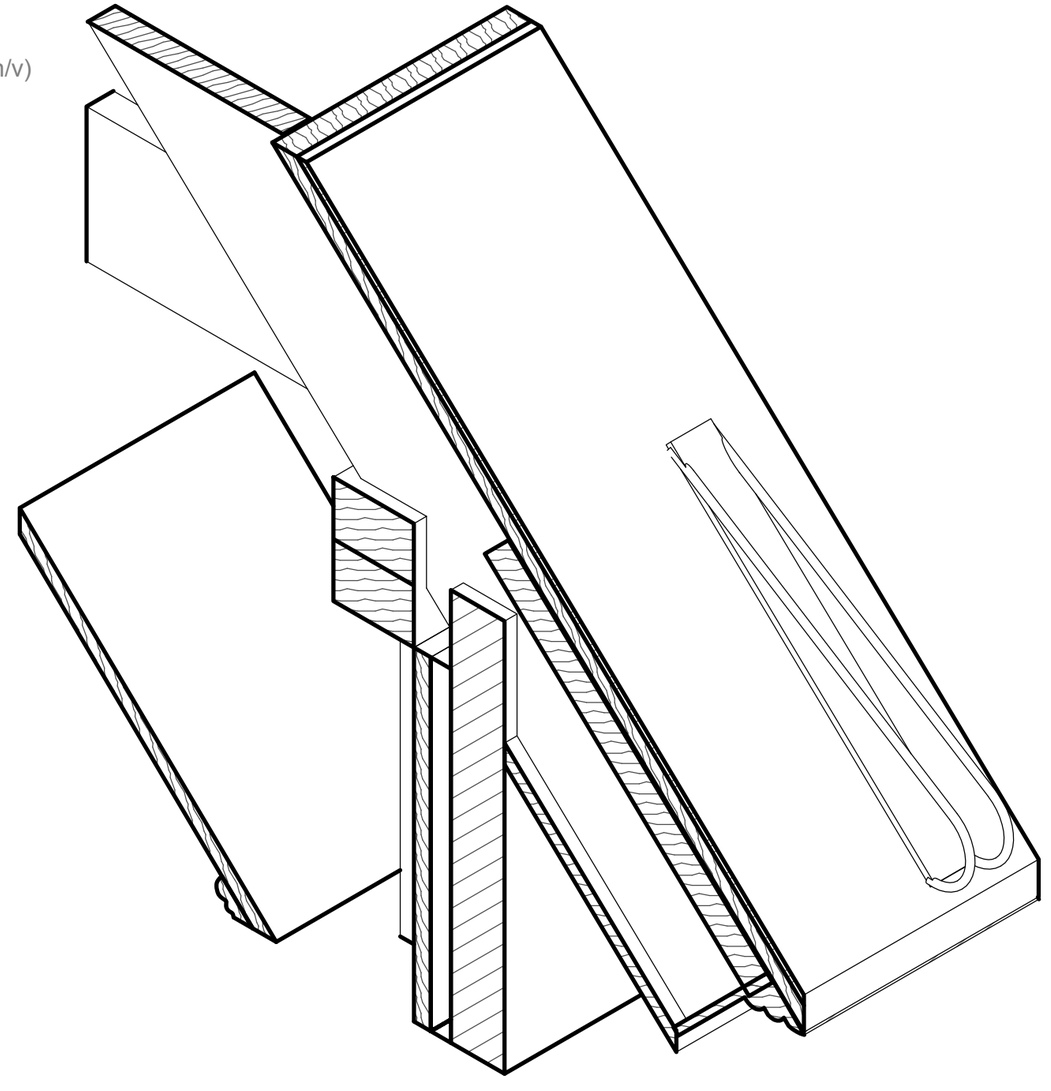

Carleton Immersive Media Studio

Carleton University
Visualization and Simulation Building,
Fourth Floor
1125 Colonel By Drive
Ottawa, ON, K1S5B6

t: 613 520 2600 x2867
f: 613 520 7841
info@cims.carleton.ca
www.cims.carleton.ca

Ashton United Church 1898

Section Detail - Wall Plate


Project	CDMICA
Date	05/06/2013
Drawn by	J. Rafeiro
Checked by	Checker


A103

Do not scale drawings.

Scale 1 1/2" = 1'-0"

01/08/2013 10:55:52 AM

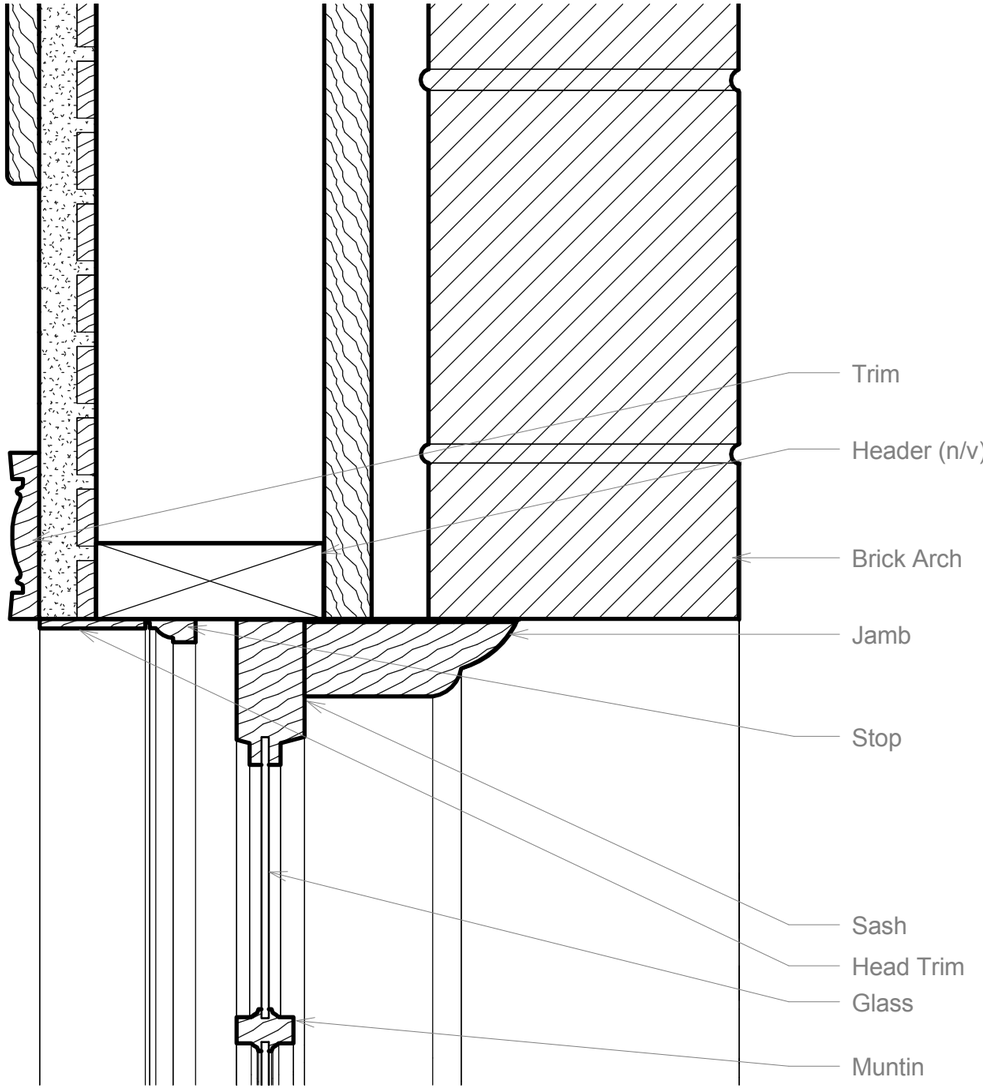

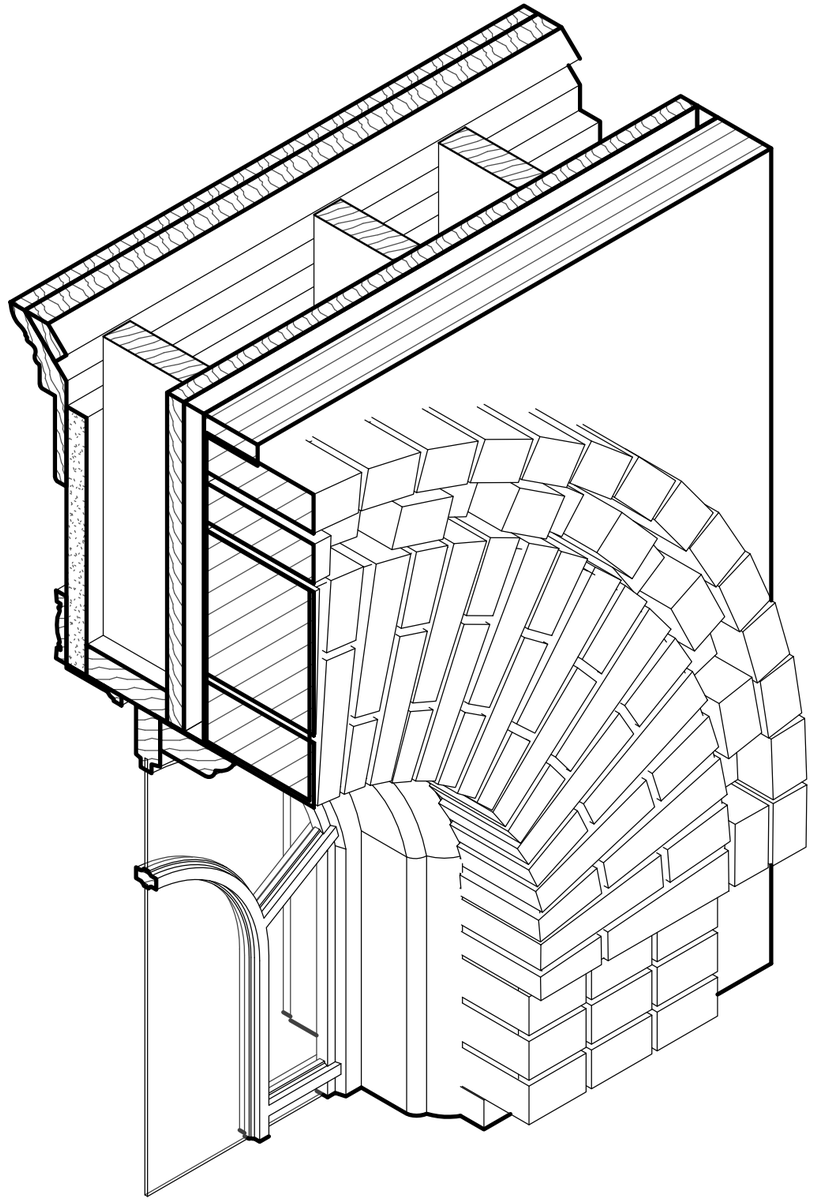

Carleton Immersive Media Studio

Carleton University
Visualization and Simulation Building,
Fourth Floor
1125 Colonel By Drive
Ottawa, ON, K1S5B6

t: 613 520 2600 x2867
f: 613 520 7841
info@cims.carleton.ca
www.cims.carleton.ca

Ashton United Church 1898

Section Detail - Window Lintel


Project	CDMICA
Date	05/06/2013
Drawn by	J. Rafeiro
Checked by	Checker

A104

Do not scale drawings.

Scale 3" = 1'-0"

01/08/2013 10:55:58 AM

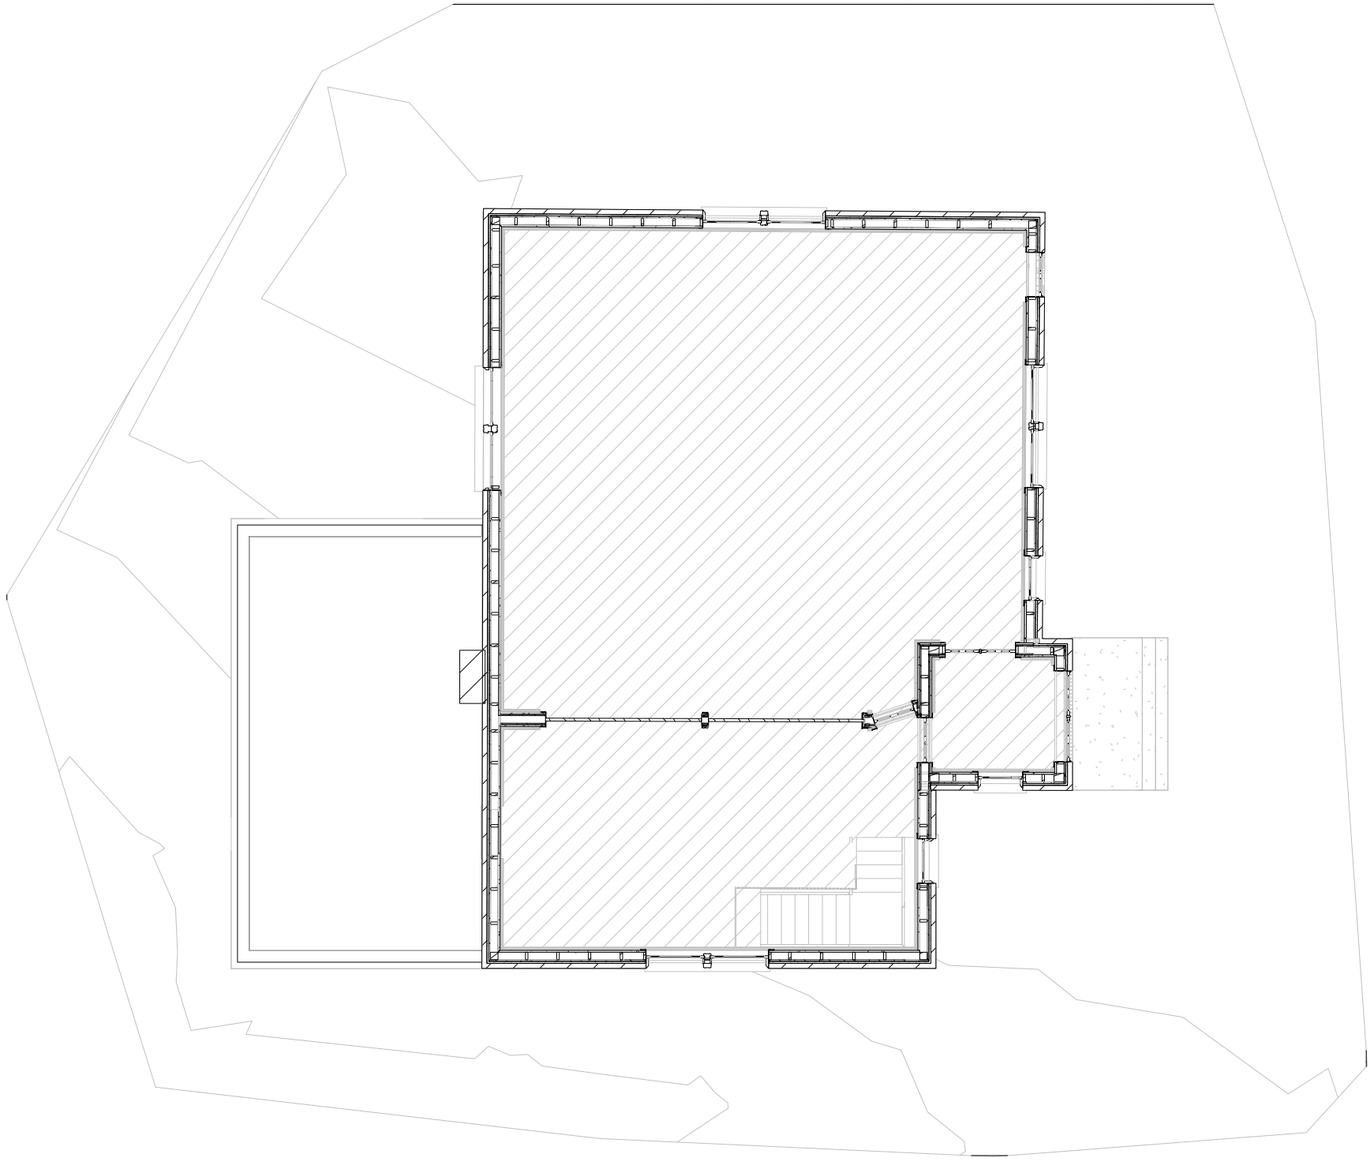

Carleton Immersive Media Studio

Carleton University
Visualization and Simulation Building,
Fourth Floor
1125 Colonel By Drive
Ottawa, ON, K1S5B6

t: 613 520 2600 x2867
f: 613 520 7841
info@cims.carleton.ca
www.cims.carleton.ca

Ashton United Church 1898

Plan


Project	CDMICA
Date	05/06/2013
Drawn by	J. Rafeiro
Checked by	Checker


A105

Do not scale drawings.

Scale

01/08/2013 10:56:09 AM

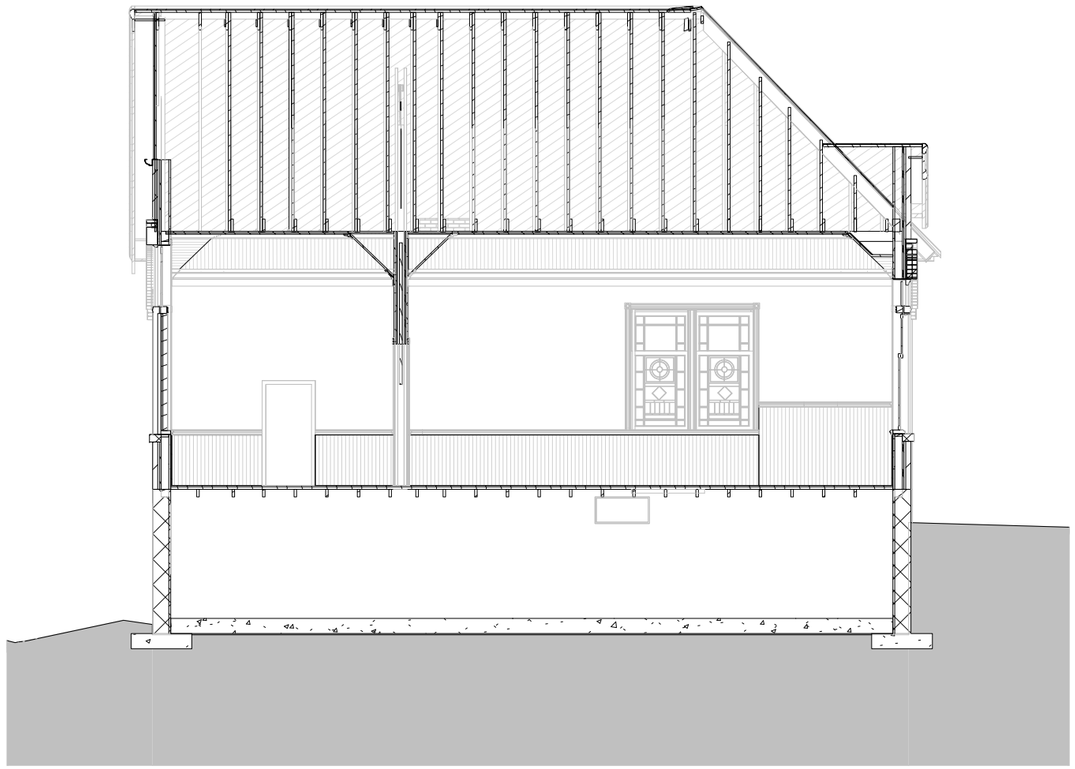

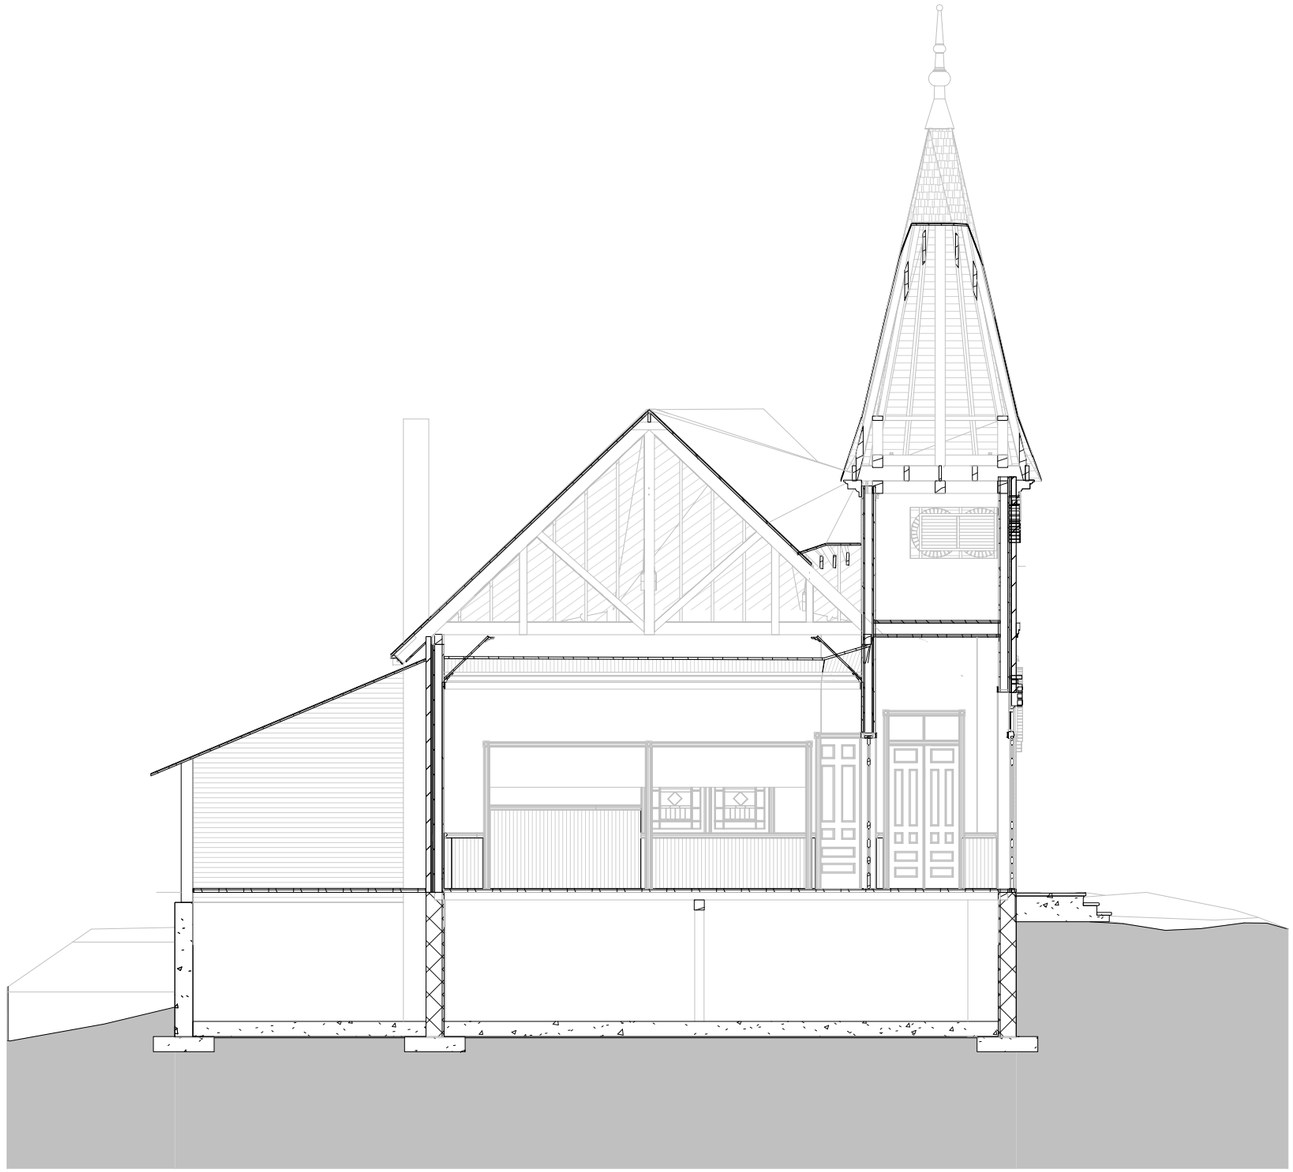

Carleton Immersive Media Studio

Carleton University
Visualization and Simulation Building,
Fourth Floor
1125 Colonel By Drive
Ottawa, ON, K1S5B6

t: 613 520 2600 x2867
f: 613 520 7841
info@cims.carleton.ca
www.cims.carleton.ca

Ashton United Church 1898

Sections


Project	CDMICA
Date	05/06/2013
Drawn by	J. Rafeiro
Checked by	Checker

A106

Do not scale drawings.

Scale

01/08/2013 10:56:35 AM

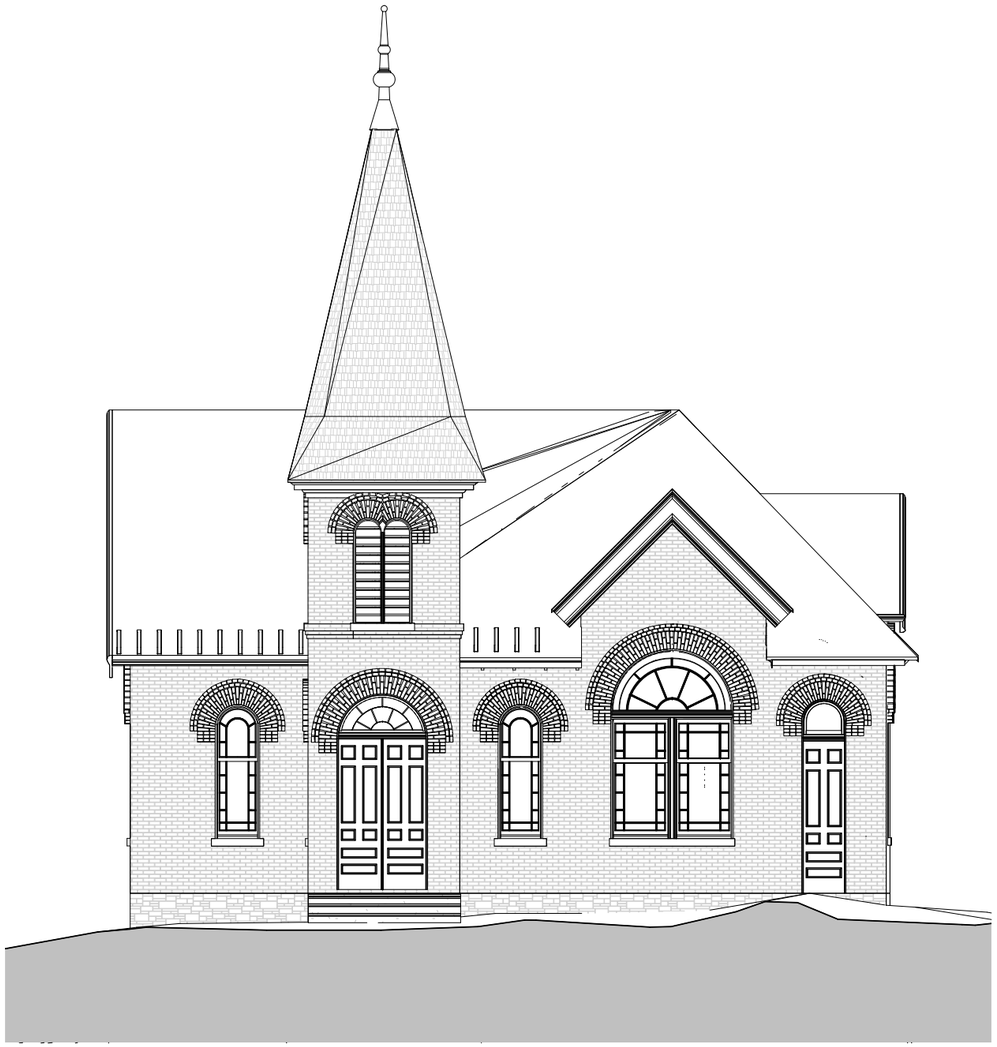



Carleton Immersive Media Studio

Carleton University
Visualization and Simulation Building,
Fourth Floor
1125 Colonel By Drive
Ottawa, ON, K1S5B6

t: 613 520 2600 x2867
f: 613 520 7841
info@cims.carleton.ca
www.cims.carleton.ca

Ashton United Church 1898

Elevations

Project	CDMICA
Date	05/06/2013
Drawn by	J. Rafeiro
Checked by	Checker

A108

Do not scale drawings.

Scale 1" = 10'-0"

01/08/2013 10:57:12 AM