
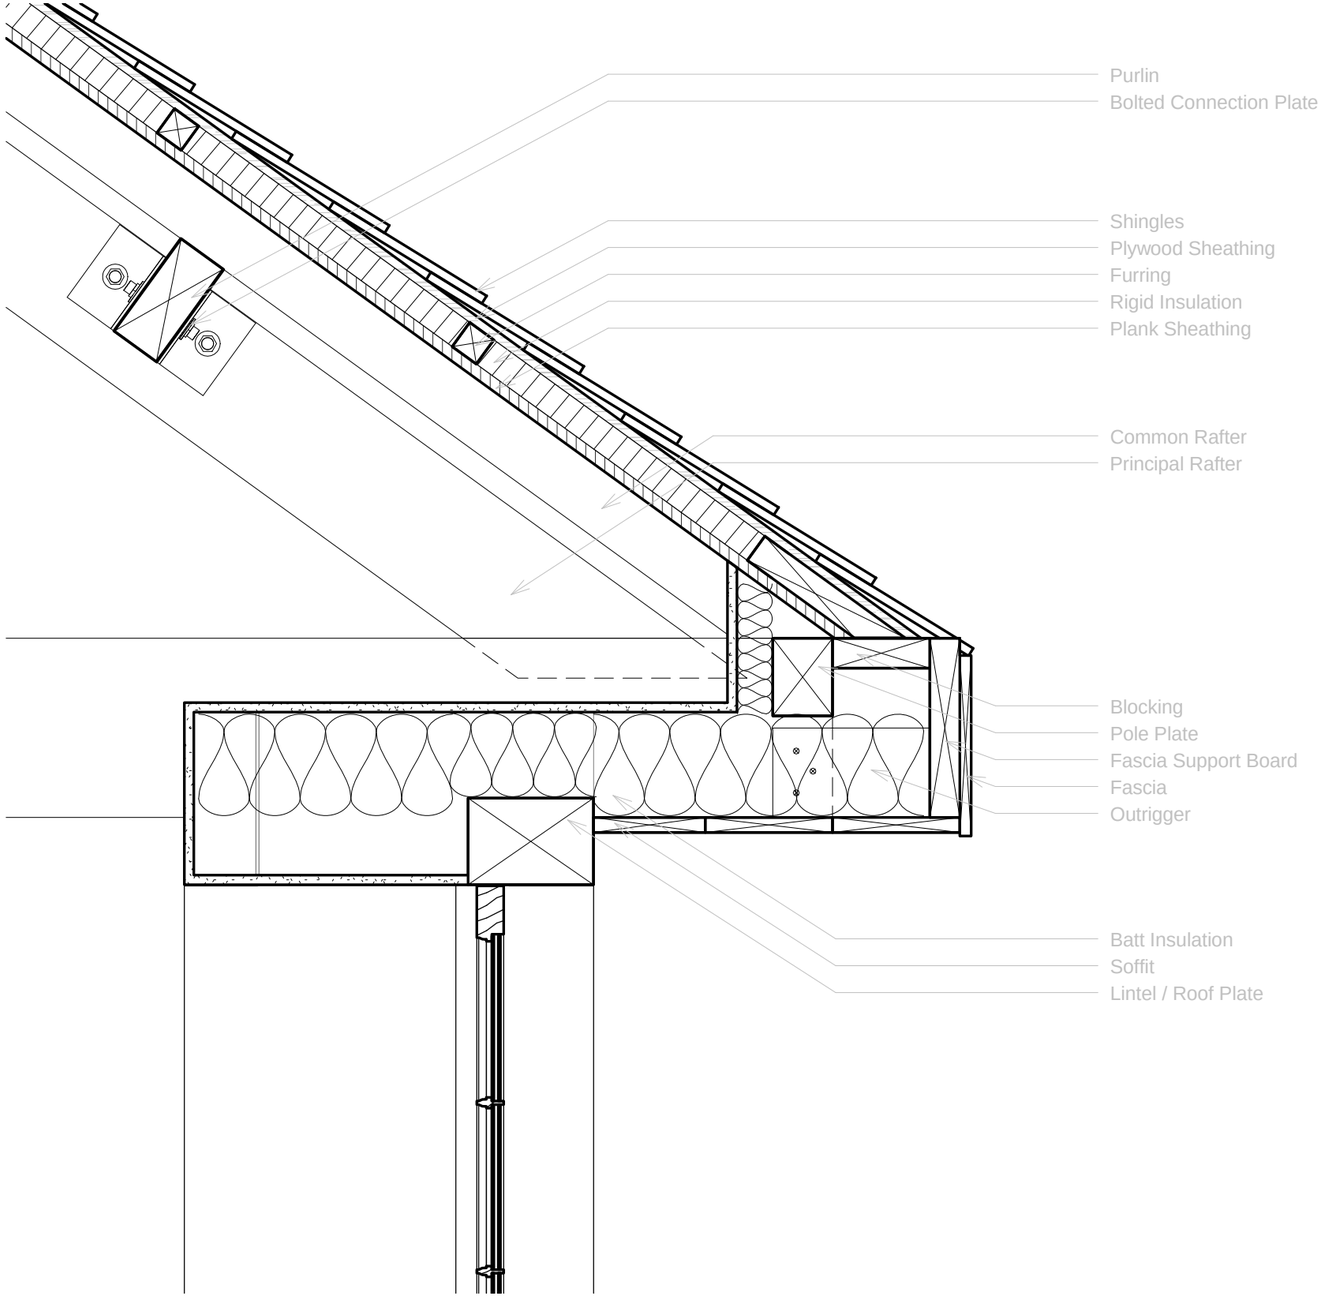


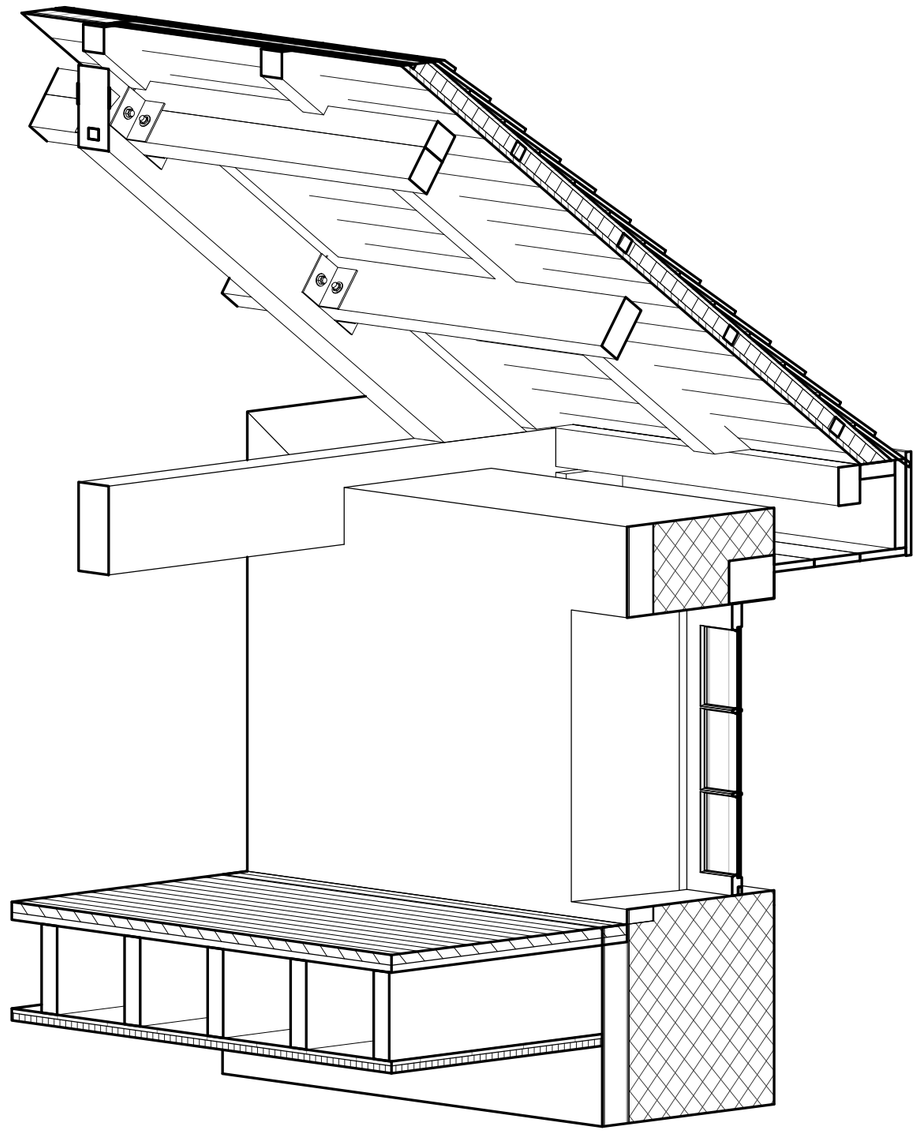

Carleton Immersive Media Studio

Carleton University
Visualization and Simulation Building,
Fourth Floor
1125 Colonel By Drive
Ottawa, ON, K1S5B6

t: 613 520 2600 x2867
f: 613 520 7841
info@cims.carleton.ca
www.cims.carleton.ca

Commissariat Building

Detail - Eaves

Project	CDMICA	A106
Date	Issue Date	
Drawn by	Author	Do not scale drawings.
Checked by	Checker	Scale 1 : 10

29/07/2013 5:03:59 PM