
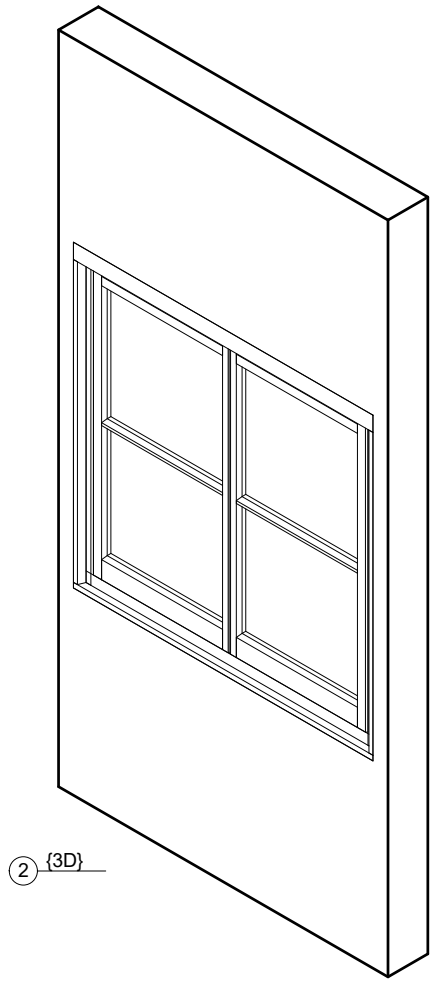


2 {3D}

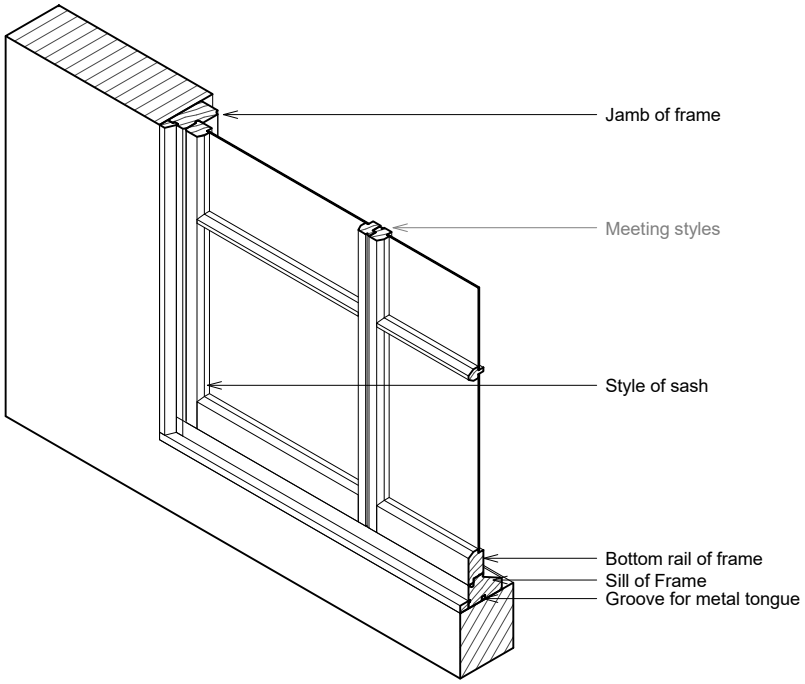

1 3D part axonometric


Carleton Immersive Media Studio
Carleton University
Visualization and Simulation Building,
Fourth Floor
1125 Colonel By Drive
Ottawa, ON, K1S5B6
t: 613 520 2600 x2867
f: 613 520 7841
info@cims.carleton.ca
www.cims.carleton.ca

CDMICA

Axonometric- Casement sashes opening inward

Project	CDMICA	A101
Date	Issue Date	
Drawn by	Pallavi Swaranjali	Do not scale drawings.
Checked by	Checker	Scale

5/29/2017 10:12:08 AM

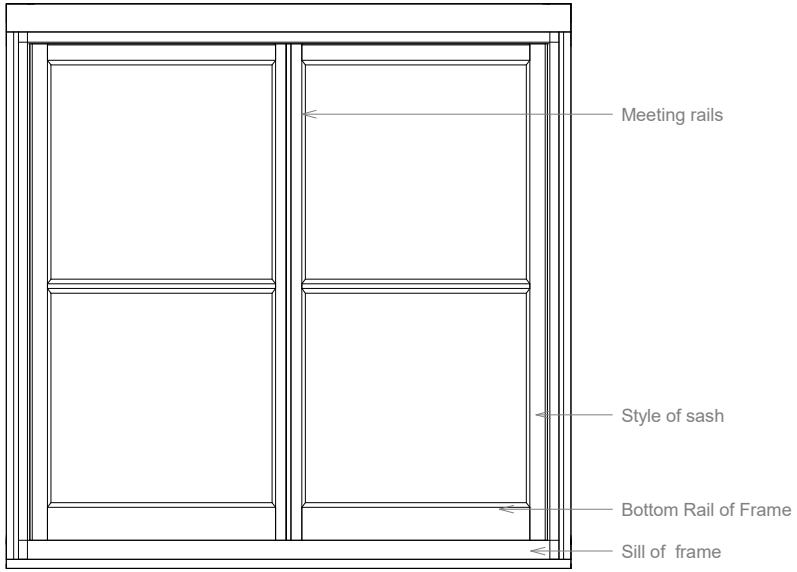

1 South
1" = 1'-0"

Carleton Immersive Media Studio
Carleton University
Visualization and Simulation Building,
Fourth Floor
1125 Colonel By Drive
Ottawa, ON, K1S5B6
t: 613 520 2600 x2867
f: 613 520 7841
info@cims.carleton.ca
www.cims.carleton.ca

CDMICA

Elevation- Casement sashes opening inwards


Project	CDMICA
Date	Issue Date
Drawn by	Pallavi swaranjali
Checked by	Checker

A104

Do not scale drawings.

Scale 1" = 1'-0"

5/29/2017 10:12:51 AM

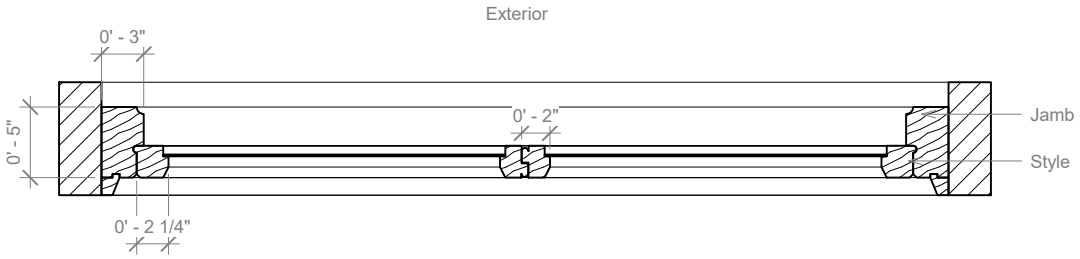

1 Plan


Carleton Immersive Media Studio
Carleton University
Visualization and Simulation Building,
Fourth Floor
1125 Colonel By Drive
Ottawa, ON, K1S5B6
t: 613 520 2600 x2867
f: 613 520 7841
info@cims.carleton.ca
www.cims.carleton.ca

CDMICA

Plan- Casement sashes opening inwards


Project	CDMICA	A102
Date	Issue Date	
Drawn by	Pallavi swaranjali	Do not scale drawings.
Checked by	Checker	Scale

5/29/2017 10:12:20 AM

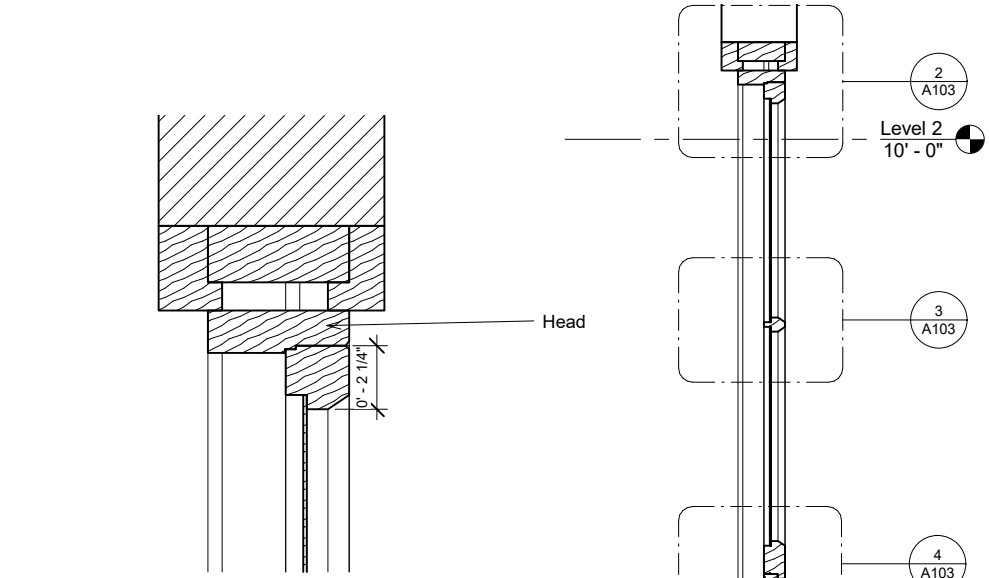


2 Top Section
3" = 1'-0"

1 Section
1" = 1'-0"

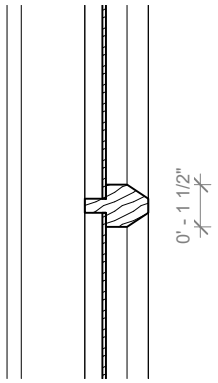

3 Mid Section
3" = 1'-0"

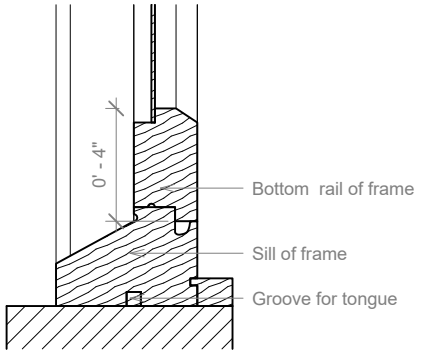

4 Bottom Section
3" = 1'-0"

Carleton Immersive Media Studio
Carleton University
Visualization and Simulation Building,
Fourth Floor
1125 Colonel By Drive
Ottawa, ON, K1S5B6
t: 613 520 2600 x2867
f: 613 520 7841
info@cims.carleton.ca
www.cims.carleton.ca

CDMICA

Section- Casement sashes opening inwards

Project	CDMICA
Date	Issue Date
Drawn by	Pallavi Swaranjali
Checked by	Checker

A103

Do not scale drawings.

Scale: As indicated

5/29/2017 10:14:01 AM