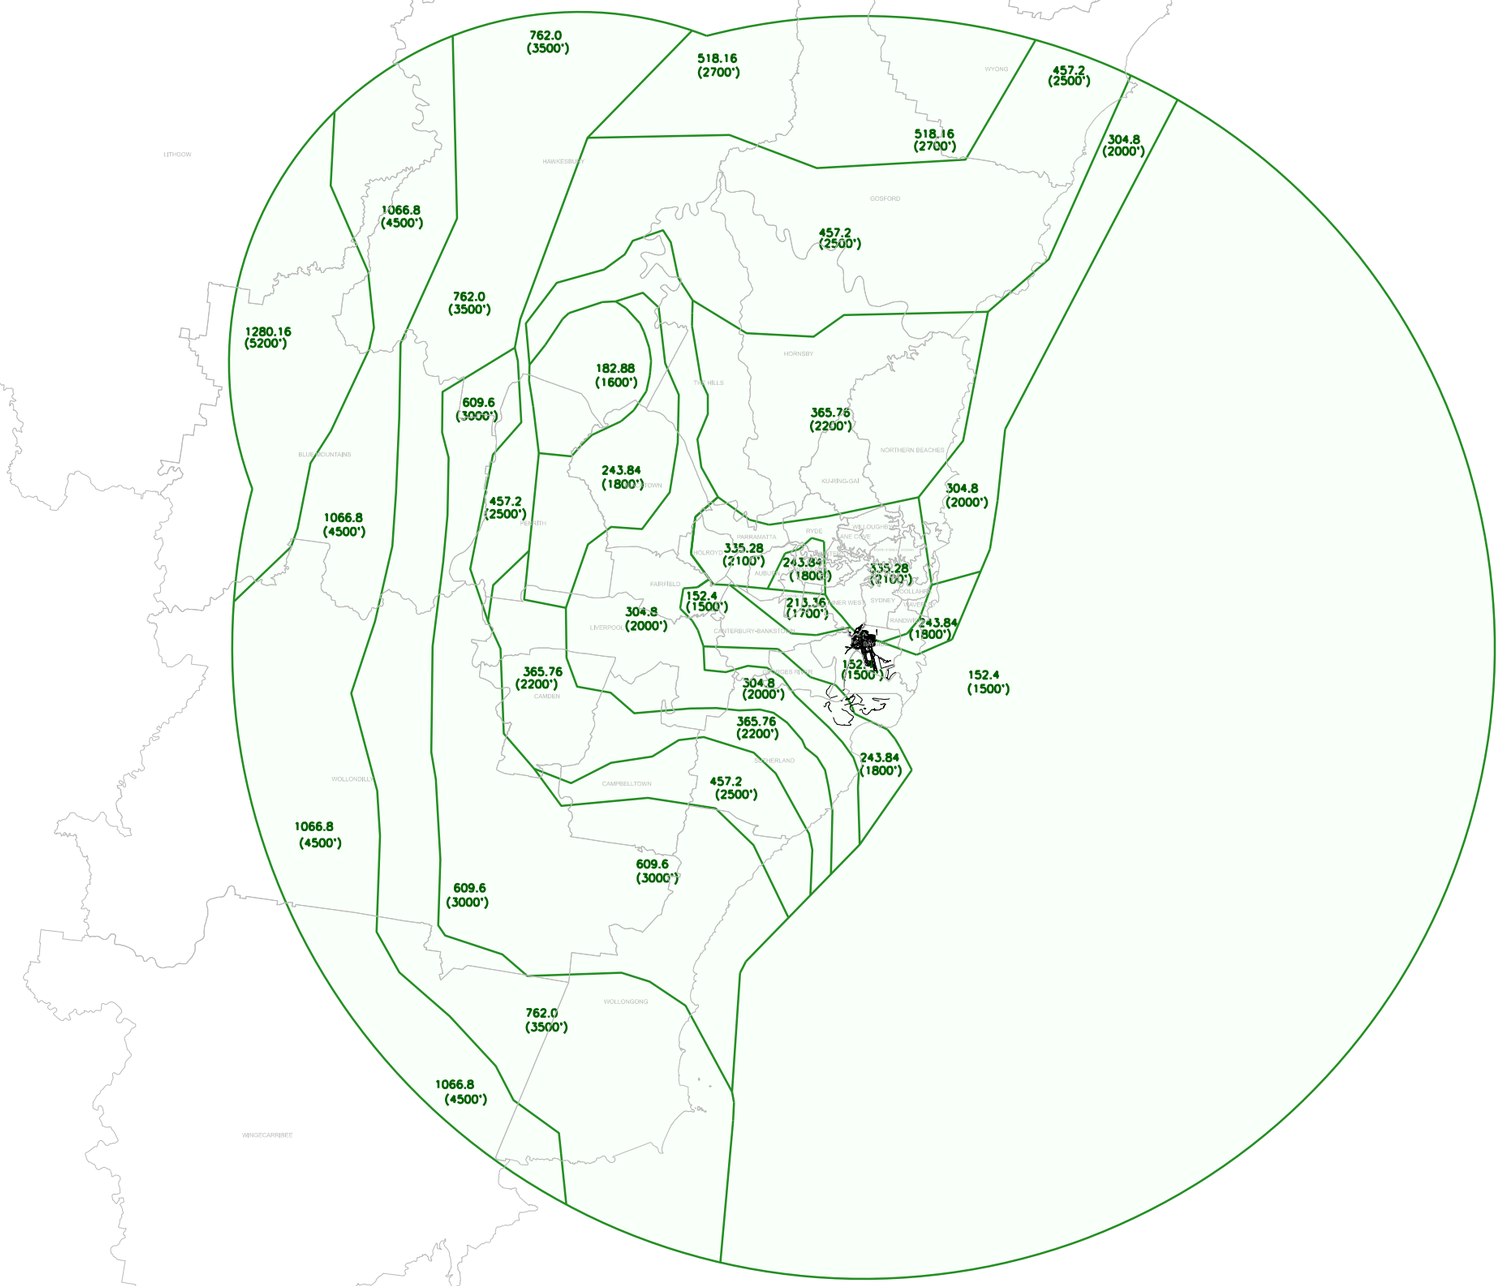

LEGEND:

- RTCC PROTECTION SURFACE
- 304.8 (2000') — LOWEST PROTECTION SURFACE ELEVATION (M) / RTCC ELEVATION (FT)

WARNING

Every care has been taken to ensure the information on this chart is correct at the time of publication. However, the accuracy of the information cannot be guaranteed and Sydney Airport does not accept responsibility for any loss or damage resulting from reliance on the information contained in this chart.

- This chart has been compiled from information available at the time of publication. Refer to SYDNEY AIRPORT AIP Supplements for any changes.
- All heights are given in metres (m) AHD, Australian Height Datum.
- Coordinates are given in terms of the Geocentric Datum of Australia 1994 (GDA94).
- Use DME only. NOT Sydney Airport corrected for 'Slow' ARCs. Indicates if the Australian Height Datum (AHD) is 0.01 (0.02) Metres (Feet) less than the mean sea level datum. Refer to AIP GEN 2.7.4 & 2.7.5 Table - GDA 94 & AHD.

Aerodrome Reference Point (ARP) - Sydney Airport Corporation Limited - Lat 33°56'40.22" S Long 151°10'45.00" E

Aerodrome Elevation - Lat 33°56'40.00" S Long 151°10'12.00" E

ASD / Airservices Data - ARP

Geographical Coordinates - Lat 33°56'40.00" S Long 151°10'12.00" E

All coordinates shown are based on GDA94 - WGS84

AHD (Australian Height Datum) - 6 Metres (20 Feet)

This document is the property of the Sydney Airport Corporation Limited ("SACL"). The information contained in this document has been developed by the Corporation for a specific purpose. No part of this document may be used for any other purpose or transmitted to any third party without the prior written authority of the Corporation.

JOB No	DRAWN	CHKD	AMENDMENTS	EXAMD	APPD	DATE	No.
C34140	PB		SY RTCC amended to allow bldg at 8-10 Lee St Haymarket			27.02.24	3
C33112	PB		SY RTCC amended to allow TC at 23 Uhrig Rd Lidcombe			10.10.23	2
	PB		SY RTCC amended to allow bldg at 14-30 Lee St Haymarket			03.05.22	1
	JC	RR	INITIAL ISSUE			11.05.18	0

SYD Sydney's Airport

ABN 082 578 809

SYDNEY AIRPORT PRESCRIBED AIRSPACE
RADAR TERRAIN CLEARANCE CHART (RTCC)
PROTECTION SURFACES

SCALE: NTS

DRAWING No: FSS6934

SHEET: 7 B1

NOTE: ALL DIMENSIONS ARE IN METRES UNLESS SPECIFIED OTHERWISE