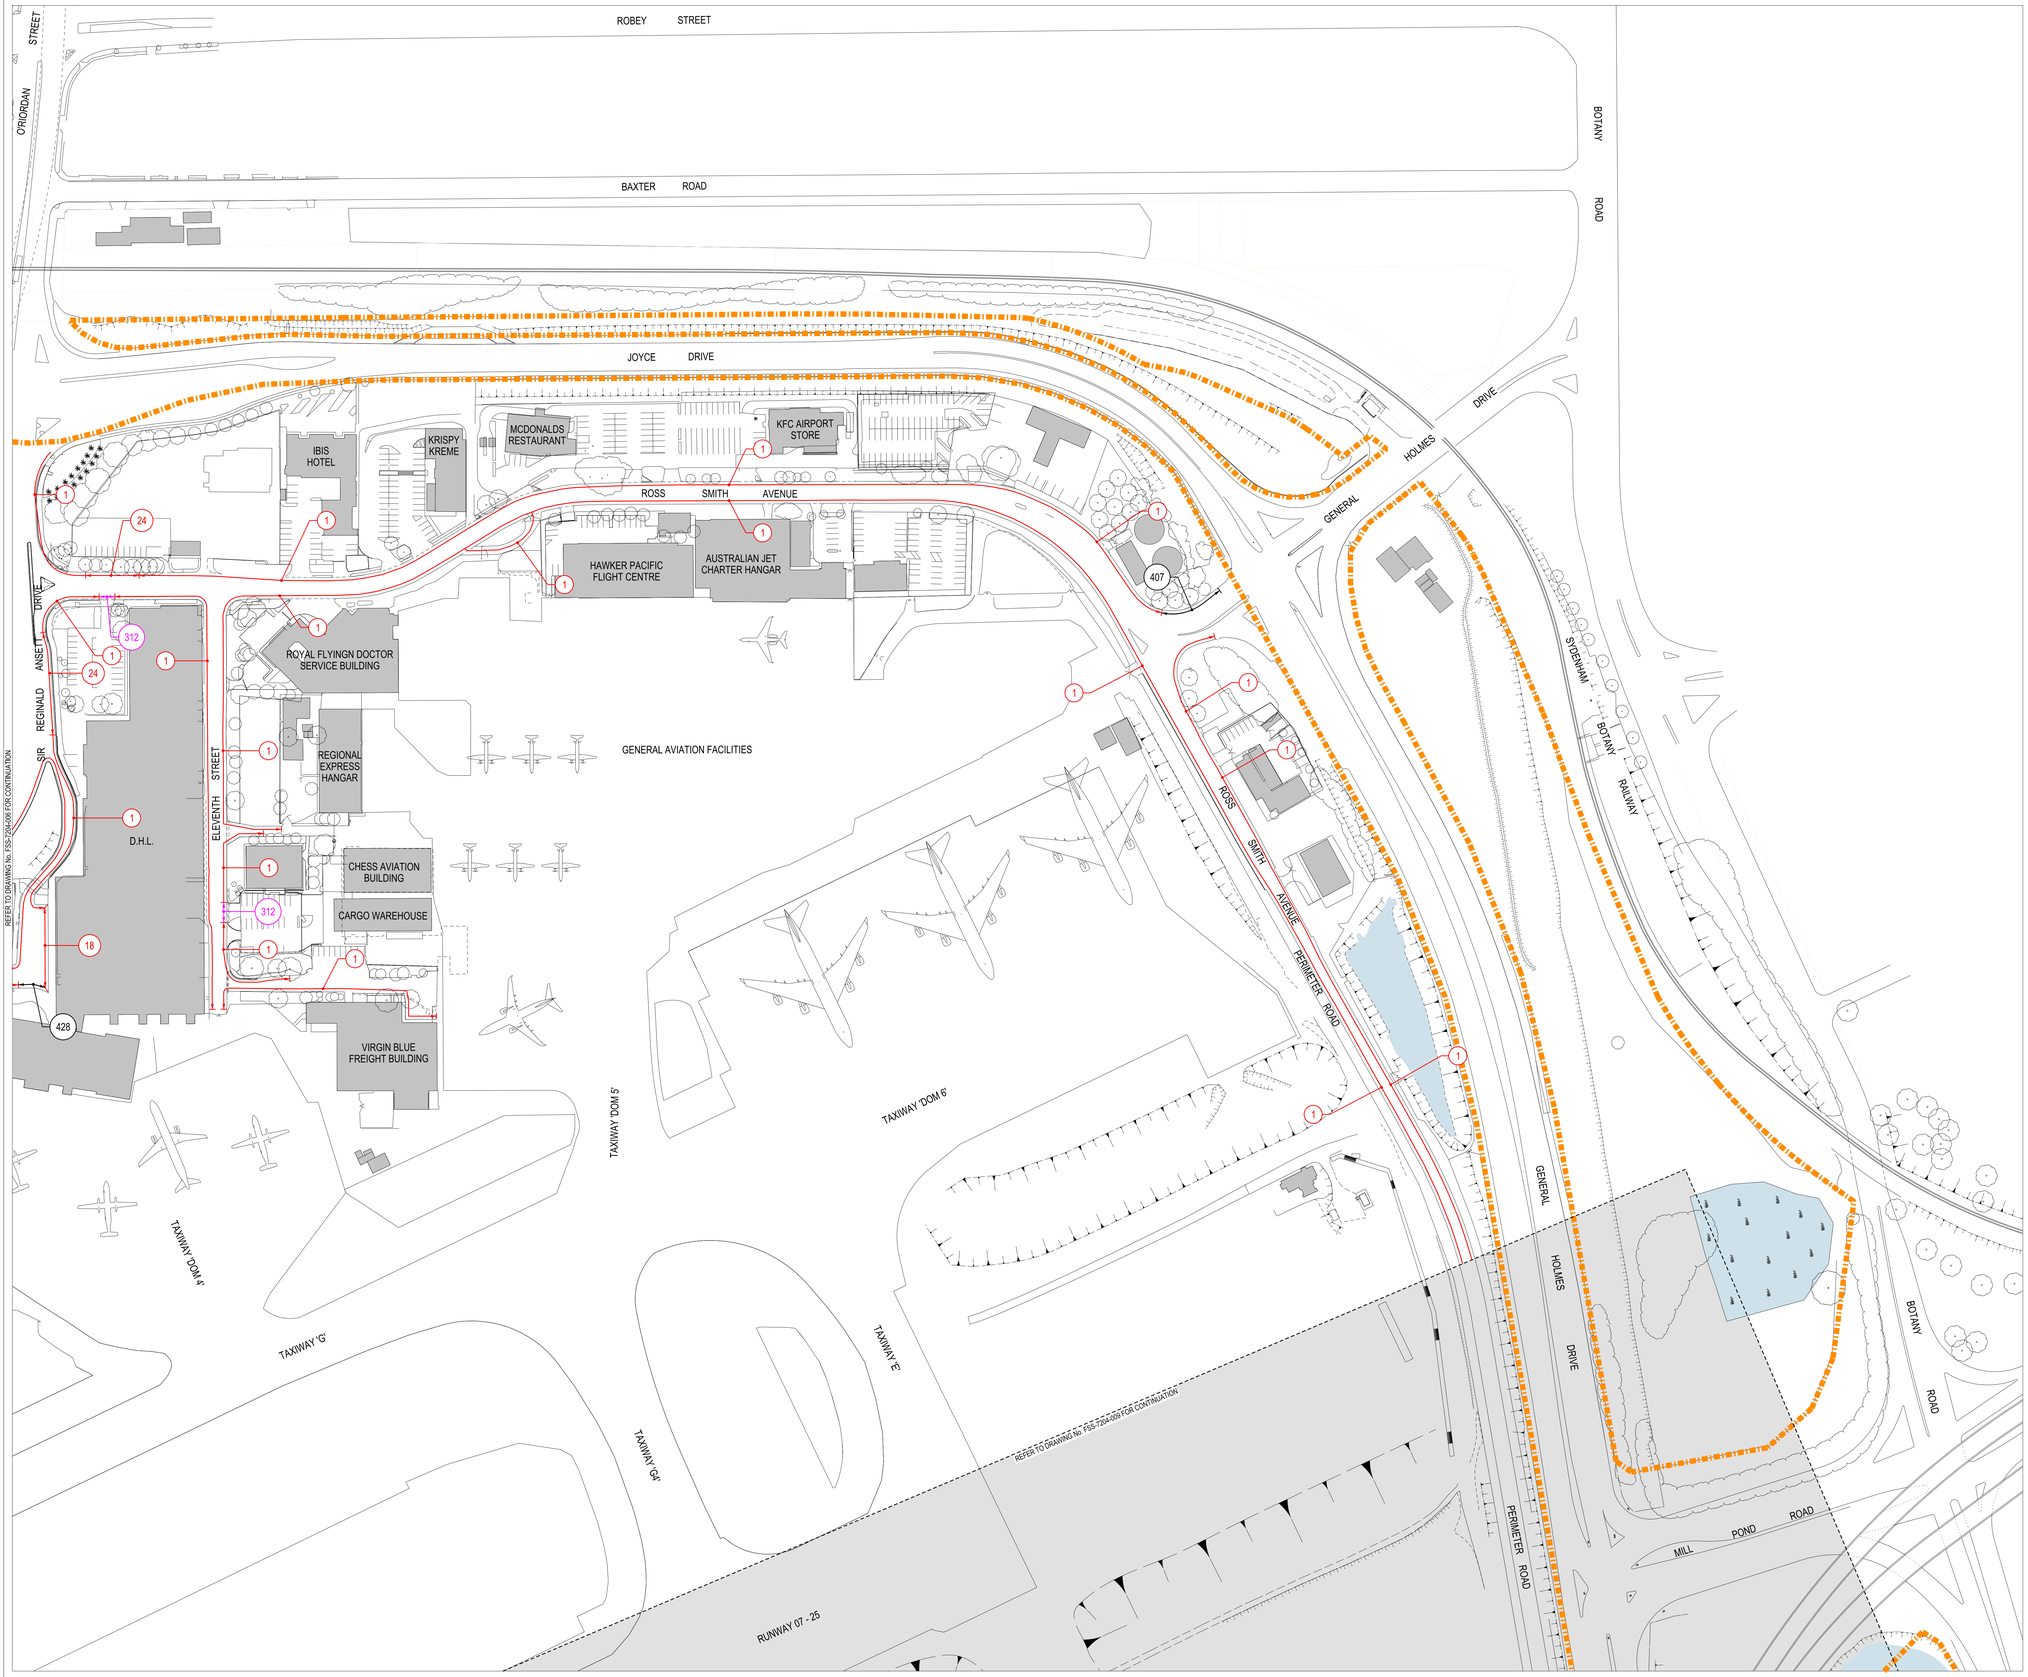

NO STOPPING

1	-	NO STOPPING
2	-	NO STOPPING (AIR CREW AND STAFF EXCEPTED)
3	-	NO STOPPING (QANTAS AIR CREW BUSES EXCEPTED)
4	-	NO STOPPING (AIR CREW BUSES EXCEPTED LIMIT 15 MINUTES)
8	-	NO STOPPING (AUTHORISED QUEUING FOR AIRSIDE ACCESS VIA GATE 27 EXCEPTED)
10	-	NO STOPPING (BAGGAGE SERVICES VEHICLES EXCEPTED)
11	-	NO STOPPING (COURIER VEHICLES EXCEPTED LIMIT 30 MINUTES)
12	-	NO STOPPING (DELIVERY VEHICLES EXCEPTED LIMIT 30 MINUTES)
13	-	NO STOPPING (DELIVERY VEHICLES EXCEPTED 2AM-11AM LIMIT 30 MINUTES TICKETED HIRE CARS HC PLATES EXCEPTED 11AM-2AM LIMIT 20MINS)
14	-	NO STOPPING (DESIGNATED BUSES AND COACHES EXCEPTED 2 HOUR LIMIT MAXIMUM PENALTY $132.00)
15	-	NO STOPPING (DESIGNATED DELIVERY AND SERVICE VEHICLES EXCEPTED LIMIT 30 MINUTES)
16	-	NO STOPPING (DESIGNATED HIRE CARS (HC PLATES) EXCEPTED LIMIT 1 HOUR)
17	-	NO STOPPING (DESIGNATED LIMOUSINE (HC PLATES) EXCEPTED LIMIT 1 HOUR)
18	-	NO STOPPING (CHL PERMIT HOLDERS EXCEPTED)
19	-	NO STOPPING (DISABLE TAXIS EXCEPTED DRIVER TO REMAIN WITH VEHICLE)
20	-	NO STOPPING (GOODS AND SERVICES VEHICLES EXCEPTED (2 TONNE LIMIT) LIMIT 30 MINUTES)
21	-	NO STOPPING (GOODS DELIVERY VEHICLES EXCEPTED LIMIT 15 MINUTES)
22	-	NO STOPPING (GOODS DELIVERY VEHICLES EXCEPTED LIMIT 30 MINUTES)
23	-	NO STOPPING (IN ENTRY OR EXIT AISLE LIMIT 30 MINUTES)
24	-	NO STOPPING (BLU EMU EXPRESS BUS EXPECTED)
25	-	NO STOPPING (MAXIMUM PENALTY $660)
26	-	NO STOPPING (MENZIES AUTHRISED VEHICLES EXCEPTED)
27	-	NO STOPPING (NSW POLICE EXCEPTED)
28	-	NO STOPPING (NRMA MEMBER PICK UP POINT)
29	-	NO STOPPING (P BUSES EXCEPTED)
30	-	NO STOPPING (PASSENGERS MUST BE AT KERB FOR IMMEDIATE PICK UP)
31	-	NO STOPPING (POLICE - AMBULANCE - FIRE EXCEPTED)
32	-	NO STOPPING (POLICE AND APS VEHICLES EXCEPTED - LIMITED 3 HOURS)
33	-	NO STOPPING (PRE - BOOKED TAXIS EXCEPTED LIMIT 5 MINUTES)
34	-	NO STOPPING (PRE-BOOKED TAXIS EXCEPTED LIMIT 10 MINUTES)
35	-	NO STOPPING (QANTAS AIR CREW BUSES EXCEPTED)
36	-	NO STOPPING (QANTAS STAFF BUSES EXCEPTED)
37	-	NO STOPPING (SACL AND CITY OF BOTANY VEHICLES EXCEPTED)
38	-	NO STOPPING (SACL AUTHORISED VEHICLES CAR CARRIERS EXCEPTED)
39	-	NO STOPPING (SACL AUTHORISED VEHICLES EXCEPTED)
40	-	NO STOPPING (STA BUSES EXCEPTED LIMIT 20 MINUTES)
41	-	NO STOPPING (STA EXCEPTED)
42	-	NO STOPPING (T BUS AND P BUS EXCEPTED)
43	-	NO STOPPING (T BUSES EXCEPTED)
44	-	NO STOPPING (T2 FUNCTION CENTRE - PERMIT HOLDERS EXCEPTED)
45	-	NO STOPPING (T2 PRE BOOKED TAXIS EXCEPTED OVERFLOW PARKING EXCEPTED LIMIT 5 MINUTES)
46	-	NO STOPPING (T2 TAXIS EXCEPTED DRIVER MUST REMAIN WITH VEHICLE)
47	-	NO STOPPING (TAXI EXCEPTED)
48	-	NO STOPPING (TAXIS EXCEPTED DRIVER TO REMAIN WITH VEHICLE)
49	-	NO STOPPING (COACHES MIMIMUM 30 SEATS EXCEPTED)
50	-	NO STOPPING (TELSTRA VEHICLES EXCEPTED)
51	-	NO STOPPING (SHUTTLE BUSES15-29 SEATS EXCEPTED)
52	-	NO STOPPING (TICKETED BUSES MINIMUM 15 SEATS AND AIR CREW BUSES EXCEPTED LIMIT 30 MINUTES)
53	-	NO STOPPING (TICKETED BUSES AND COACHES MIMIMUM 15 SEATS EXCEPTED LIMIT 40 MINUTES)
54	-	NO STOPPING (TICKETED COACHES MINIMUM 30 SEATS EXCEPTED LIMIT 30 MINUTES)
55	-	NO STOPPING (HIRE CARS (HC PLATES) EXCEPTED)
56	-	NO STOPPING (TICKETED HIRE CARS (HC PLATES) EXCEPTED LIMIT 75 MINUTES)
57	-	NO STOPPING (TICKETED HIRE CARS (HC PLATES) EXCEPTED LIMIT 15 MINUTES)
58	-	NO STOPPING (HIRE CARS (HC PLATES) EXCEPTED NO UNATTENDED VEHICLES)
59	-	NO STOPPING (TICKETED MINI BUSES MAXIMUM 14 SEATS EXCEPTED LIMIT 20 MINUTES)
60	-	NO STOPPING (MINI BUSES MAXIMUM 14 SEATS EXCEPTED)
61	-	NO STOPPING (TICKETED PRE-BOOKED TAXIS EXCEPTED LIMIT 20 MINUTES)
62	-	NO STOPPING (VEHICLE SETTING DOWN PASSENGERS EXCEPTED DRIVER MUST REMAIN WITH VEHICLE)
63	-	NO STOPPING (VEHICLE SETTING DOWN PASSENGERS EXCEPTED DRIVER MUST REMAIN WITH VEHICLE FINES APPLY)
64	-	NO STOPPING (ALAEA EXCEPTED)
65	-	NO STOPPING (PICKING UP PASSENGERS EXCEPTED DRIVER MUST REMAIN WITH VEHICLE)
66	-	NO STOPPING (POLICE , APS & T2 FUNCTION CENTRE PERMIT HOLDERS EXCEPTED)
67	-	NO STOPPING (VALET VEHICLES EXCEPTED)
68	-	NO STOPPING (AFP VEHICLES EXCEPTED)
69	-	NO STOPPING (AUTHORISED TOW TRUCK EXCEPTED)
70	-	NO STOPPING (TAXIS ,LIMOUSINES BUS & HOTEL CUSTOMER PICK UP & DROP OFF EXCEPTED)
71	-	NO STOPPING (CAMBRIDGE VEHICLES EXCEPTED)
72	-	NO STOPPING (RED'Y2GO VEHICLES EXCEPTED)
73	-	NO STOPPING (RED'Y2GO SHUTTLES AND HIRE CAR EXCEPTED)
74	-	NO STOPPING (EMERGENCY VEHICLES EXCEPTED)
75	-	NO STOPPING (VEHICLES SETTING DOWN / PICKING UP PASSENGERS EXCEPTED MAXIMUM 2 MINUTES DRIVER MUST REMAIN WITH VEHICLE (FINES APPLY))
76	-	NO STOPPING (SACL AUTHORISED VEHICLES ONLY)
77	-	NO STOPPING (TICKETED BUSSES EXCEPTED MAXIMUM 29 SEATS LIMIT 20 MINS)
78	-	NO STOPPING (DESIGNATED LIMOUSINE (HC PLATES) BUS AND COACHES EXCEPTED LIMIT 2 MINUTES)
79	-	NO STOPPING (AIR CREW BUSSES EXCEPTED DRIVER MUST REMAIN WITH VEHICLE LIMIT 30 MINUTES)
80	-	NO STOPPING (TBUS AND BLU EMU EXPRESS EXCEPTED)
81	-	NO STOPPING (AUTHORISED QUEUING FOR AIRSIDE ACCESS VIA GATE 27 EXCEPTED DRIVER MUST REMAIN WITH VEHICLE NO UNATTENDED TRAILERS)
82	-	NO STOPPING (SACL AUTHORISED VEHICLES AND CAR CARRIERS EXCEPTED)
83	-	NO STOPPING (GOODS DELIVERY VEHICLES EXCEPTED LIMIT 15 MINUTES)
84	-	NO STOPPING (PERMIT M AREA VEHICLES EXCEPTED)
85	-	NO STOPPING (STRETCH LIMOSINE AND TRAILERS EXCEPTED)
86	-	NO STOPPING (PRE BOOKED TAXIS EXCEPTED PARK REAR TO KERB)
87	-	NO STOPPING (COACHES EXCEPTED)

NO PARKING

101	-	NO PARKING
102	-	NO PARKING (ANY TIME)
103	-	NO PARKING (DRIVER MUST REMAIN WITH VEHICLE - 2 MINUTES PARKING PERMITTED)
104	-	NO PARKING (QANTAS AUTHORISED VEHICLES ONLY)
105	-	NO PARKING (CAR CARRIES EXCEPTED)
106	-	NO PARKING (NO PARKING IN THIS AREA)
108	-	NO PARKING (TAXIS EXCEPTED)
109	-	NO PARKING (SACL OPORATIONS VEHICLES EXCEPTED)
110	-	NO PARKING (AUTHORISED VEHICLES EXCEPTED)
111	-	NO PARKING (NO PARKING IN THIS AREA)

PERMIT ZONE

201	-	PERMIT ZONE (AREA A)
202	-	PERMIT ZONE (AREA B)
204	-	PERMIT ZONE (AREA D PERMITS ONLY PARK IN BAYS AS MARKED)
205	-	PERMIT ZONE (AREA P)
206	-	PERMIT ZONE (AREA R)
207	-	PERMIT ZONE (AREA S PERMITS ONLY PARK IN BAYS AS MARKED)
210	-	PERMIT ZONE (AUTHORISED VEHICLES ONLY PERMITTED RESTRICTED PARKING AREA)
211	-	PERMIT ZONE (AUTHORISED RENTAL CARS ONLY PERMITTED AVIS HERTZ THRIFTY BUDGET RED SPOT EUROPCAR MAXIMUM PENALTY $330)
212	-	PERMIT ZONE (COM CARS ONLY PERMITTED)
213	-	PERMIT ZONE (CUSTOMS CLIENTS ONLY PERMITTED LIMIT 1HOUR AND 15 MINUTES)
215	-	PERMIT ZONE (MOTOR CYCLES PROHIBITED MAXIMUM PENALTY $330)
216	-	PERMIT ZONE (AREA Q PERMITS ONLY PARK IN BAYS AS MARKED)
217	-	PERMIT ZONE (AREA J PERMITS ONLY PARK IN BAYS AS MARKED)
218	-	PERMIT ZONE (AUTHORISED VEHICLES ONLY PERMITED (MAXIMUM PENALTY $330))
219	-	PERMIT ZONE (AREA M PERMITS ONLY PARK IN BAYS AS MARKED)
220	-	PERMIT ZONE (AUTHORISED BLUE SKY HELICOPTER STAFF & CLIENTS PERMITED (MAXIMUM PENALTY $330))
221	-	PERMIT ZONE (MXU PARKING ONLY)
222	-	PERMIT ZONE (MARITIME PARKING ONLY)
223	-	PERMIT ZONE

RESTRICTED PARKING AREA

301	-	RESTRICTED PARKING AREA (AUTHORISED HERTZ AND EUROPCAR RENTAL CARS ONLY PERMITTED FINES AND TOW PROVISIONS APPLY)
302	-	RESTRICTED PARKING AREA (AUTHORISED RENTAL CARS ONLY PERMITTED FINES AND TOW PROVISIONS APPLY)
304	-	RESTRICTED PARKING AREA (COACH AND SHUTTLE BUSES ONLY FINES AND TOW PROVISIONS APPLY)
305	-	RESTRICTED PARKING AREA (LIMOUSINE AND PERMIT HOLDERS ONLY FINES AND TOW PROVISIONS APPLY)
306	-	RESTRICTED PARKING AREA (NO PARKING BEYOND THIS POINT UNLESS PERMITTED BY SIGNS)
307	-	RESTRICTED PARKING AREA (TAXI EXCEPTED)
308	-	RESTRICTED PARKING AREA (TOW AWAY ZONE)
309	-	RESTRICTED PARKING AREA (PICKING UP OF PASSENGERS IS NOT PERMITTED ON UPPER LEVEL ROAD)
310	-	RESTRICTED PARKING AREA (AUTHORISED HERTZ RENTAL CARS PERMITTED FINES AND TOW PROVISIONS APPLY)
311	-	RESTRICTED PARKING AREA (PERMIT ZONE AREA R PERMITS ONLY FINES AND TOW AWAY PROVISIONS APPLY)
312	-	RESTRICTED PARKING AREA (AUTHORISED VEHICLES ONLY FINES AND TOW AWAY PROVISIONS APPLY)
313	-	RESTRICTED PARKING AREA (PERMIT ZONE AUTHORISED VEHICLES ONLY VEHICLES MUST DISPLAY A CASA PERMIT FINES AND TOW AWAY PROVISIONS APPLY)

OTHER

401	-	AUTHORISED LIMOUSINES ONLY (QANTAS)
402	-	BUS ZONE (5 MINUTES DROP OFF ONLY)
403	-	CREW PICK - UP ONLY (DRIVER MUST REMAIN WITH VEHICLE)
404	-	DISABLE PARKING ONLY (DRIVER TO REMAIN WITH VEHICLE)
405	-	DOMESTIC TERMINAL PICKUP ZONES (PASSENGER MUST BE AT KERB FOR IMMEDIATE PICK UP NO EXCEPTIONS)
406	-	EMERGENCY VEHICLE MEETING POINT ARRIVALS LEVEL (POLICE AMBULANCE FIRE BRIGADE)
407	-	END RESTRICTED PARKING AREA
408	-	LOADING ZONE (NEWSLINK ONLY)
409	-	NO ENTRY (TAXIS EMERGENCY AND SACL AUTHORISED VEHICLES EXCEPTED)
410	-	NO STANDING
411	-	NO STANDING OR PARKING (AUTHORISED VEHICLES EXCEPTED)
412	-	PASSENGER SET DOWN AREA ONLY (NO UN-ATTENDED VEHICLES NO DELIVERIES NO PASSENGERS PICK-UPS)
413	-	RESTRICTED ACCESS (NO PUBLIC PARKING FREQUENT PATROLS FINES APPLY)
414	-	QANTAS RESERVED PARKING ONLY
415	-	TOW AWAY ZONE
417	-	NO STANDING (TAXI EXCEPTED)
418	-	TAXI ZONE
419	-	DISABLED PARKING (CUSTOMS CLIENTS ONLY)
420	-	1/4 HOUR PARKING (CUSTOMS CLIENTS ONLY)
421	-	PARK IN MARKED BAYS ONLY (TOW AWAY ZONE)
422	-	PICK UP AREA (15 MINUTES FREE)
423	-	NO ENTRY (PRE-BOOKED TAXIS EXCEPTED)
424	-	PICK UP AREA (10 MINUTES FREE)
425	-	DISABLED TAXI AREA (DRIVER TO REMAIN WITH VEHICLE)
426	-	NO ENTRY (AUTHORISED STAFF ONLY)
427	-	MOTORCYCLE PARKING AREA (MOTORCYCLE PARKING ONLY)
428	-	DISABLED PARKING AREA (ONLY)
429	-	1/4 HOUR PARKING AREA (DIBP CLIENTS ONLY)
430	-	DISABLED PARKING AREA (DIBP CLIENTS ONLY)
431	-	PASSENGER DROP OFF AREA ONLY - NO STOPPING ONE MINUTE SET DOWN - NO UNATTENDED VEHICLES, NO DELIVERIES, NO PASSENGER PICK UPS - FINES APPLY - NO BUS DROP OFF PERMITTED
432	-	DISABLED PARKING ONLY (DRIVER TO REMAIN WITH VEHICLE - LIMIT 5 MINUTES)
433	-	PASSENGER DROP OFF AREA ONLY - NO STOPPING ONE MINUTE SET DOWN - VEHICLES SETTING DOWN PASSENGERS EXPECTED - NO UNATTENDED VEHICLES, NO DELIVERIES, NO PASSENGER PICK UPS, FINES APPLY - NO BUS DROP OFF PERMITTED
434	-	BUS DROP OFF AREA ONLY - NO UNATTENDED VEHICLE, NO DELIVERIES, NO PASSENGER PICK UPS, FINES APPLY - PUBLIC DROP OFF NOT PERMITTED
435	-	BUS DROP OFF AREA ONLY - VEHICLES ARE NOT PERMITTED TO PICK UP PASSENGERS FROM THIS ROADWAY
436	-	PASSENGER DROP OFF AREA ONLY - ONE MINUTE SET DOWN - NO UNATTENDED VEHICLES, NO DELIVERIES, NO PASSENGER PICK UPS, FINES APPLY - NO STOPPING

REV	DATE	WR No.	DESCRIPTION	DRAWN	CHKD.	EXMD.	APPD.
07	10/07/17	c27826	ANNUAL RE-ISSUE, JUNE 2017: PRECINCT REVIEW / UPDATE	GWJ	RJP	PEC	GWS
06	08/07/16	c26416	ANNUAL RE-ISSUE, JUNE 2016: PRECINCT REVIEW / UPDATE	GWJ	MK	GWS	CH
05	10/07/15	c25264	ANNUAL RE-ISSUE, JUNE 2015: PRECINCT REVIEW / UPDATE	MK	GWS	NN	GWS
04	27/06/14	c24181	ANNUAL RE-ISSUE, JUNE 2014: PRECINCT REVIEW / UPDATE	MK	GWS	NN	GWS
03	05/07/13	c23349	ANNUAL RE-ISSUE, JUNE 2013: PRECINCT REVIEW / UPDATE	MK	GWS	PEC	
02	28/06/12	c22482	ANNUAL RE-ISSUE, JUNE 2012	FPP	GWS	JA	GWS

THIS DOCUMENT IS THE PROPERTY OF THE SYDNEY AIRPORT CORPORATION LTD, AND COPYRIGHT AND INFORMATION CONTAINED IN IT ARE THE PROPERTY OF THE CORPORATION LTD. THE INFORMATION IS CONFIDENTIAL AND IS PROVIDED FOR THE USE OF THE PARTY TO WHOM THIS DOCUMENT HAS BEEN ISSUED BY THE CORPORATION FOR A SPECIFIC PURPOSE. NO PART OF THE INFORMATION MAY BE USED FOR ANY OTHER PURPOSE OR TRANSMITTED TO ANY THIRD PARTY WITHOUT THE PRIOR WRITTEN AUTHORISATION OF THE CORPORATION.

DOCUMENT CONTROL STATUS

Craig Norton — 10/7/17

GM, PARKING AND GROUND TRANSPORT | SIGNATURE | DATE | APPD ISSUE

UNLESS SIGNED BY THE GENERAL MANAGER PARKING AND GROUND TRANSPORT, THIS DRAWING IS AN UNCONTROLLED DOCUMENT.
DETAIL & DATA MUST BE VERIFIED AGAINST A CONTROLLED COPY BEFORE USE.
CONTROLLED DOCUMENTS, PRODUCED IN FULL & AT ORIGINAL SCALE ARE THE ONLY DRAWINGS CHECKED, APPROVED AND AUTHORISED BY THE PARKING AND GROUND TRANSPORT DEPARTMENT.

LEGEND

- SYDNEY AIRPORT PROPERTY BOUNDARY
- ELEVATED ROADS
- 1 — EXTENTS / IDENTIFIER - NO STOPPING
- 101 — EXTENTS / IDENTIFIER - NO PARKING
- 204 — EXTENTS / IDENTIFIER - PERMIT ZONE
- 305 — EXTENTS / IDENTIFIER - RESTRICTED PARKING
- 401 — EXTENTS / IDENTIFIER - OTHER

NO PARKING PERMITED ON SYDNEY AIRPORT LAND EXCEPT WHERE INDICATED BY SIGNAGE

Sydney Airport
ABN : 620 625 578 809

DRAWING STATUS
INFORMATION

TITLE

SYDNEY (KS) AIRPORT LANDSIDE VEHICLE PARKING RESTRICTIONS AIRPORTS (CONTROL OF ON-AIRPORT ACTIVITIES) REGULATIONS PARKING RESTRICTION PLAN DOMESTIC PRECINCT (EAST)

N

0 10 20 30 40 50
SCALE 1:1000 (METRES)

DRAWN	DATE	SCALE	SIZE
FPP	09/06/10	1:1000	A0

DRAWING No.	SHEET	REV
FSS 7204	008	07

p:\\SYDWINCADD3.syd.aero.int:CADD_MASTER\Documents\ADS Work Requests\02 Design Group\Geraint Jones\C24344\Drawings\LVPR Test\FSS_7204_008.dgn

DATE: 10/07/2017 USER: rpearce